



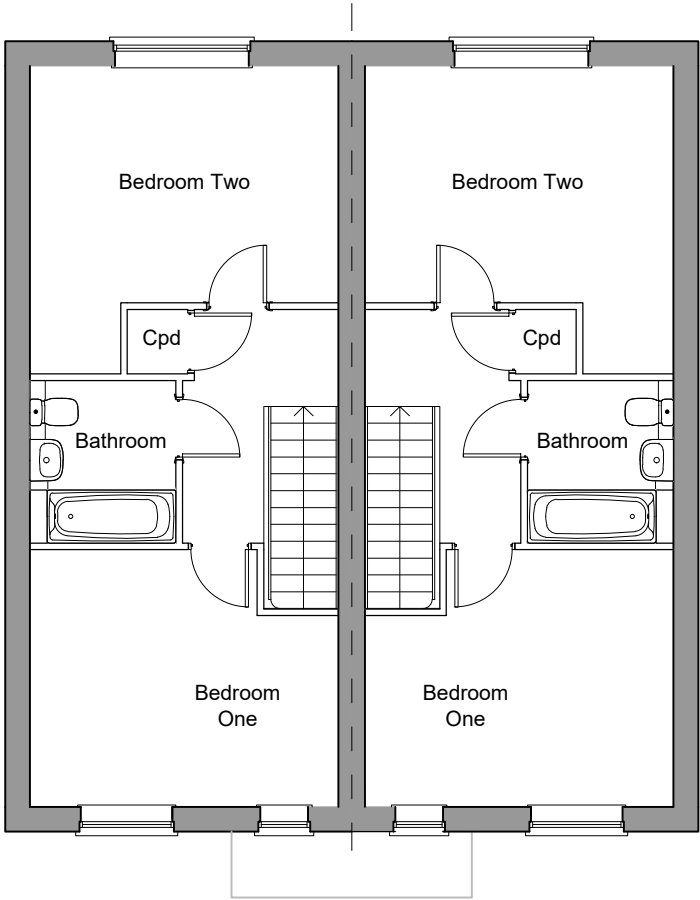

First Floor Plan

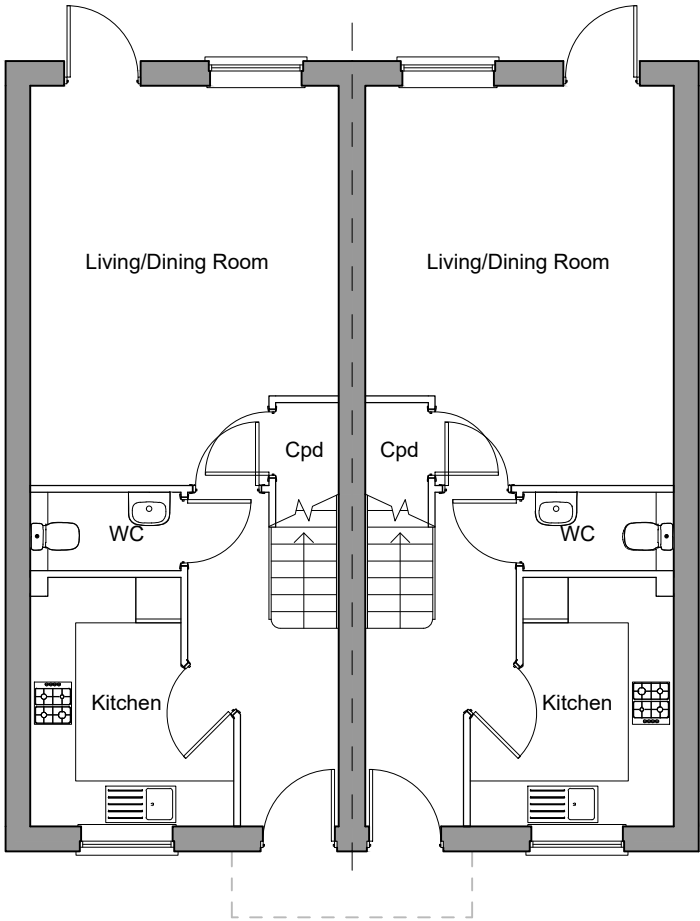

**Type Baker**  
**Ground Floor Plan**  
2-Bedroom House  
79.94sqm / 860sqft GIA [to finishes]  
Plots 43, 44



Client's Name  
Vistry Group

Job Title  
Land Off Hook Lane,  
Pagham

Drawing Title  
Plans & Elevations Type Baker -  
Brick  
Plots 43, 44

Scale  
1:100 @ A3

Drawn  
LP

Checked  
NF

Date  
18.01.22

Job No  
7134

Drawing No  
PL-35

Rev  
P1

Status

APPROVAL