



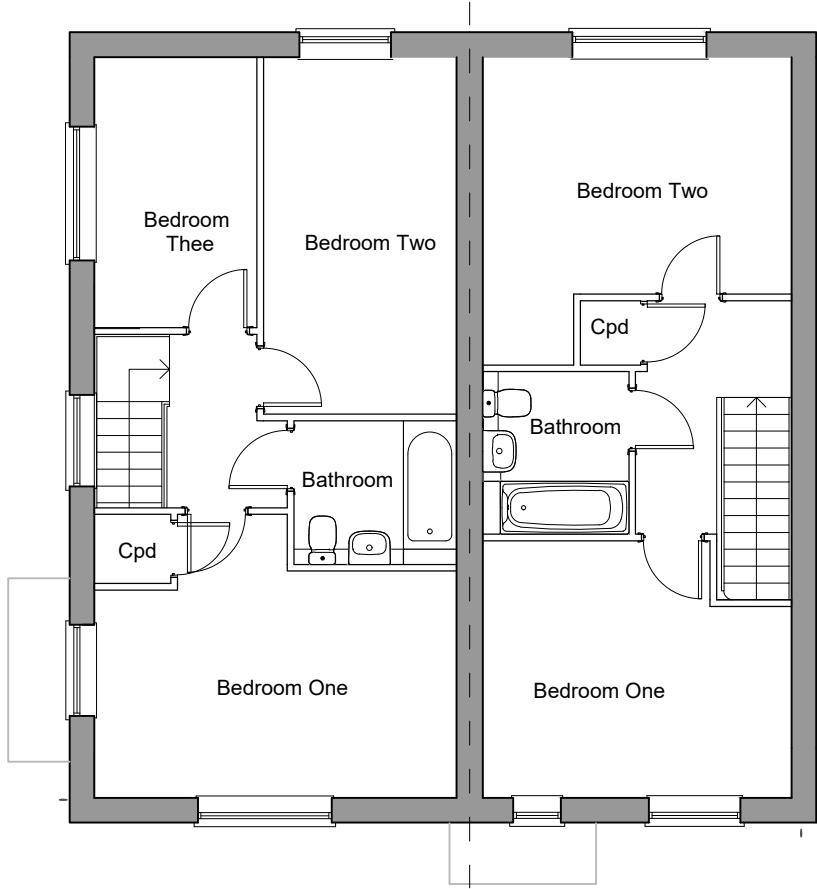

First Floor Plan

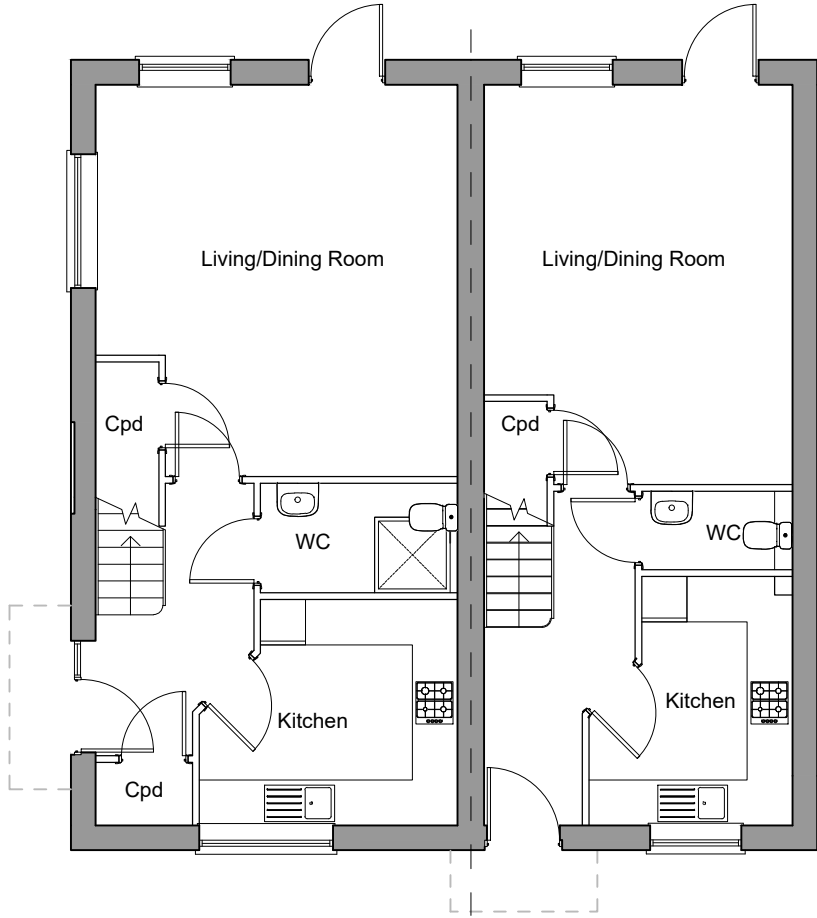

**Type Ploughwright
Ground Floor Plan**

3-Bedroom House
93.82sqm / 1009sqft GIA (to finishes)
Plots 73, 74

**Type Baker
Ground Floor Plan**

2-Bedroom House
79.94sqm / 860sqft GIA (to finishes)



Front Elevation
Plots 73, 74



Side Elevation



Rear Elevation



Side Elevation

Client's Name
Vistry Group
Job Title
Land Off Hook Lane, Pagham

Drawing Title
Plans & Elevations Type Ploughwright & Baker - Brick Plots 73, 74
Scale
1:100 @ A3

Drawn	Checked	Date
LP	NF	18.01.22
Job No	Drawing No	Rev
7134	PL-36	P1
Status		
APPROVAL		

P1	10.02.22	Planning Submission	LP	NF
Rev	Date	Revision Details	Dr	Ch
		London: 76 Great Suffolk Street London, SE1 0BL Sussex: Brooklyn Chambers, 11 Goring Road Worthing, West Sussex, BN12 4AP Bristol: Westworks, Colston Tower Colston Street, Bristol, BS1 4XE T 0117 214 1101 E bristol@ecwestworks.com www.ecearchitecture.com		
CAD Plot date: 10/03/2022 - 11:55:04		7134 - mast.dwg		