



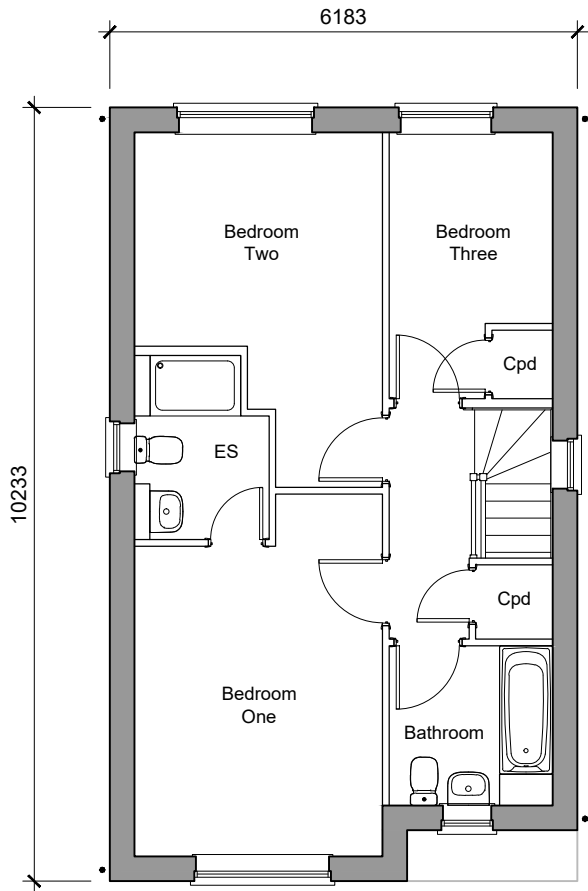

First Floor Plan

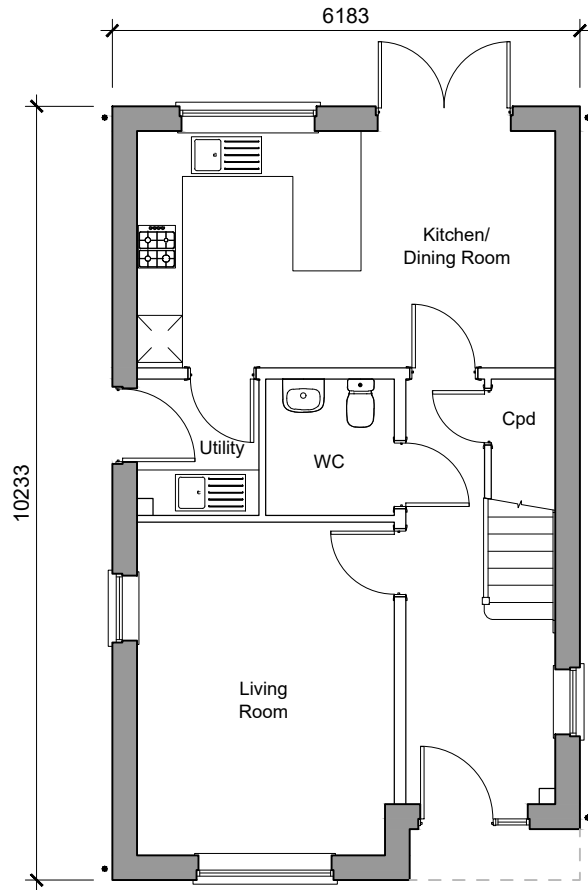

Type Cypress
Ground Floor Plan

3-Bedroom House
102.8sqm / 1107sqft GIA [to finishes]
Plots 20, 45, 56
Handed 22, 42, 57



Front Elevation
Plots 20, 45, 56
Handed 22, 42, 57



Side Elevation



Rear Elevation



Side Elevation

Client's Name
Vistry Group

Job Title
Land Off Hook Lane,
Pagham

Drawing Title
Plans & Elevations Type Cypress
- Brick
Plots 20, 45, 56
Handed 22, 42, 57
Scale
1:100 @ A3

metres 1 2 3 4

Drawn LP
Job No 7134
Status

Checked NF
Drawing No PL-17

Date 18.01.22
Rev P1

APPROVAL

P1 10.02.22 Planning Submission
Rev Date Revision Details LP NF Dr Ch

London: 76 Great Suffolk Street London, SE1 0BL
T 0207 928 2773 E london@ecearchitecture.com
Sussex: Brooklyn Chambers, 11 Goring Road Worthing, West Sussex, BN12 4AP
T 01903 248777 E sussex@ecearchitecture.com
Bristol: Westworks, Colston Tower Colston Street, Bristol, BS1 4XE
T 0117 214 1101 E bristol@ecwestworks.com
www.ecearchitecture.com

ARUN DISTRICT COUNCIL P12222/PL

CAD Plot date: 10/03/2022 - 11:18:46 7134 - mast.dwg