


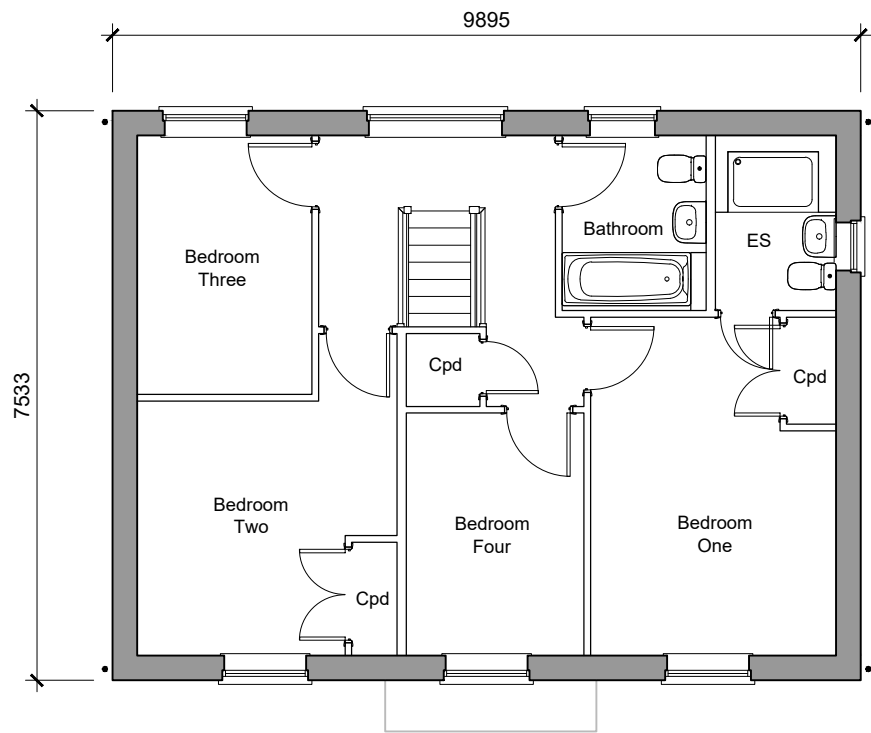


First Floor Plan



Front Elevation
Plots 30, 36, 51, 58



Side Elevation

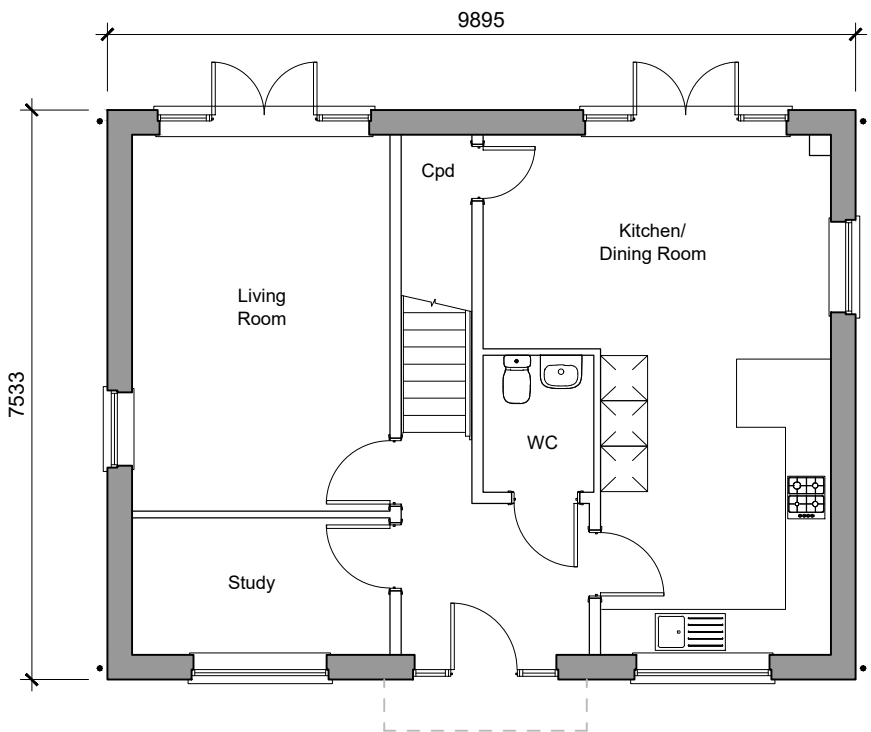

Type Chestnut
Ground Floor Plan
4-Bedroom House
127.1sqm / 1368sqft GIA (to finishes)
Plots 30, 36, 51, 58



Rear Elevation



Side Elevation

Client's Name
Vistry Group

Job Title
Land Off Hook Lane,
Pagham

Drawing Title
Plans & Elevations Type
Chestnut - Brick Type 1
Plots 30, 36, 51, 58

Scale
1:100 @ A3

Drawn
LP

Checked
NF

Date
18.01.22

Job No
7134

Drawing No
PL-18

Rev
P1

Status
APPROVAL