


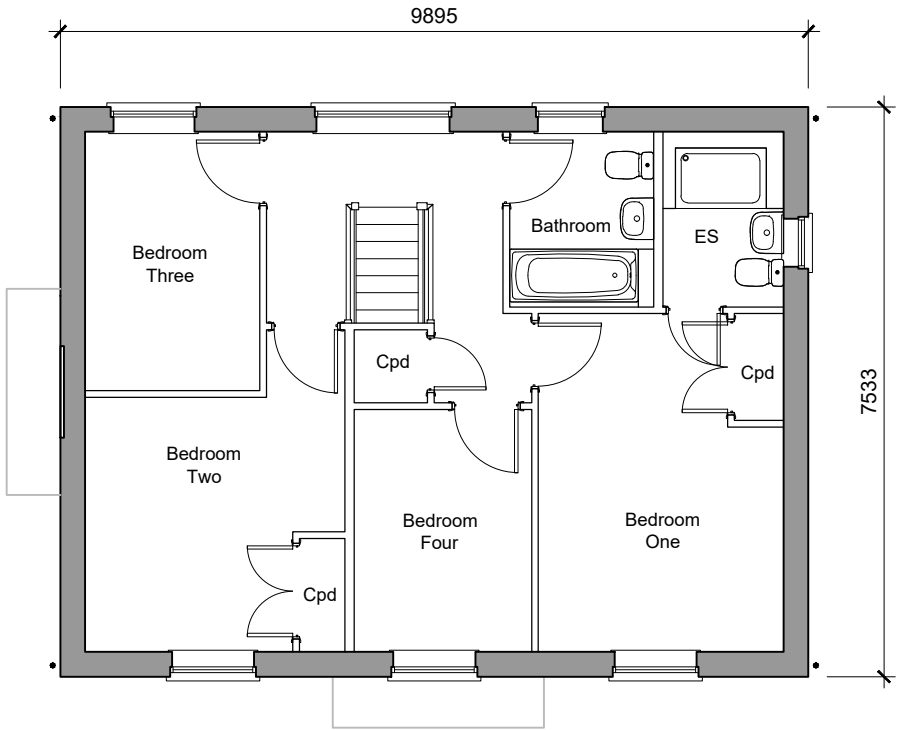


First Floor Plan



Front Elevation
Plots 78



Side Elevation

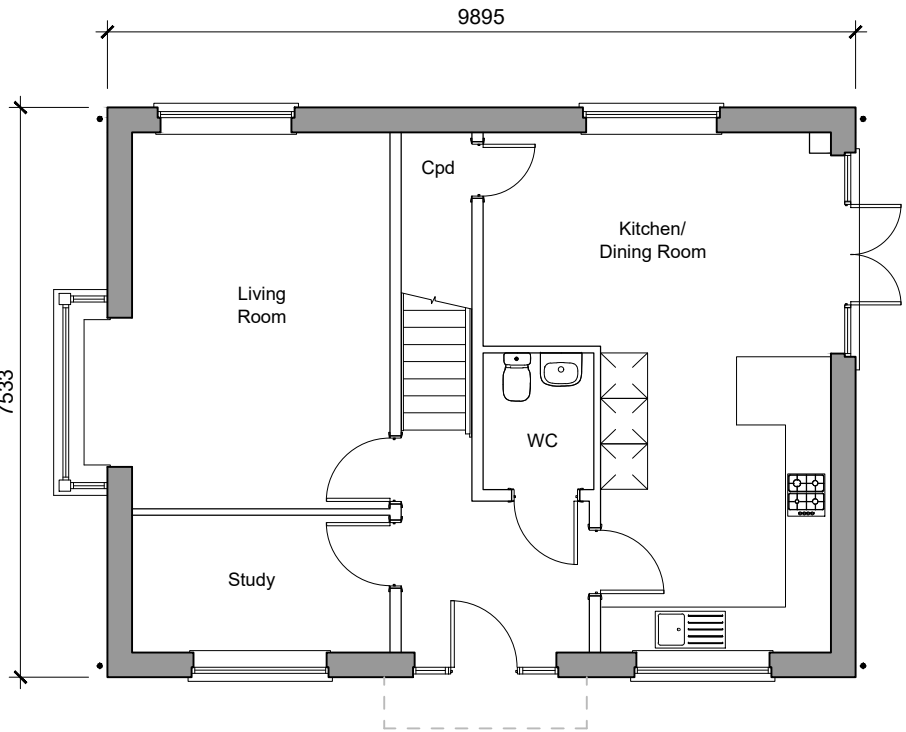

Type Chestnut
Ground Floor Plan
4-Bedroom House
128.4sqm / 1382sqft GIA (to finishes)
Plots 78



Rear Elevation



Side Elevation

Client's Name
Vistry Group

Job Title
Land Off Hook Lane,
Pagham

Drawing Title
Plans & Elevations Type
Chestnut (CT) - Brick Type 3
Plot 78

Scale
1:100 @ A3

Drawn	Checked	Date
LP	NF	18.01.22

Job No	Drawing No	Rev
7134	PL-20	P1

Status

APPROVAL