



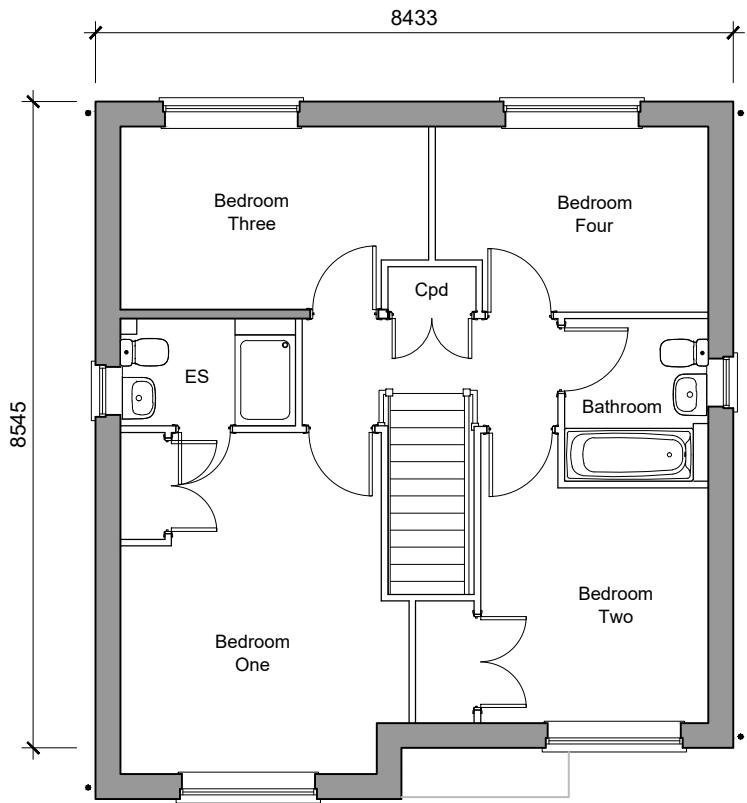

First Floor Plan

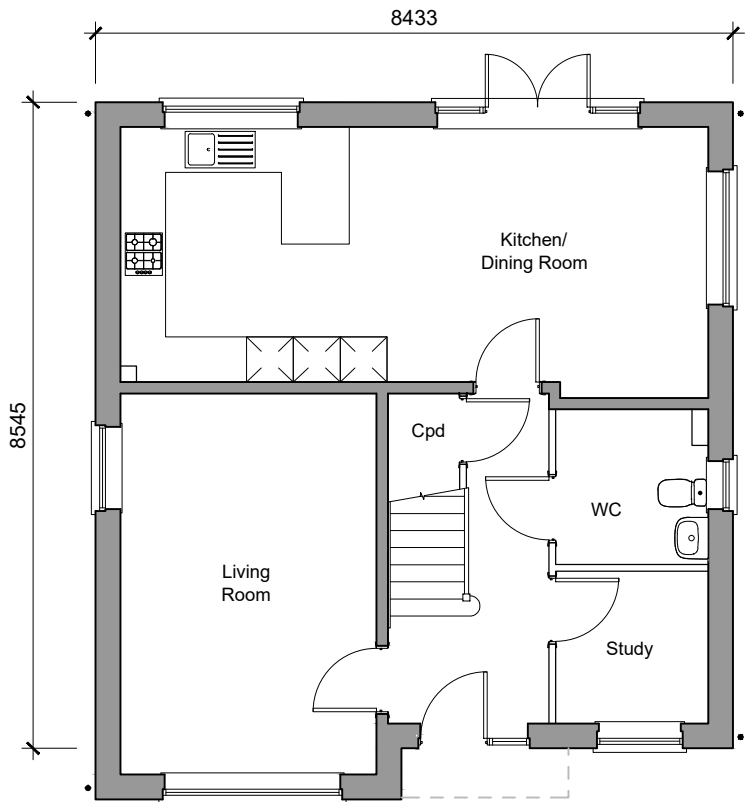

Type Aspen
Ground Floor Plan
4-Bedroom House
127.3sqm / 1370.24sqft GIA [to finishes]
Plots 02



Front Elevation
Plots 02



Side Elevation



Rear Elevation



Side Elevation

Client's Name
Vistry Group

Job Title
Land Off Hook Lane,
Pagham

Drawing Title
Plans & Elevations Type Aspen -
Render Type 1
Plot 2

Scale
1:100 @ A3

Drawn
LP

Checked
NF

Date
18.01.22

Job No
7134

Drawing No
PL-21

Rev
P1

Status

APPROVAL

P1 10.02.22 Planning Submission

Rev Date Revision Details

Dr Ch

London: 76 Great Suffolk Street
London, SE1 0BL
T 0207 928 2773 E london@ecearchitecture.com
Sussex: Brooklyn Chambers, 11 Goring Road
Worthing, West Sussex, BN12 4AP
T 01903 248777 E sussex@ecearchitecture.com
Bristol: Westworks, Colston Tower
Colston Street, Bristol, BS1 4XE
T 0117 214 1101 E bristol@ecwestworks.com
www.ecearchitecture.com

ARUN DISTRICT COUNCIL P12222/PL

CAD Plot date: 18/03/2022 - 11:27:09

7134 - mast.dwg