



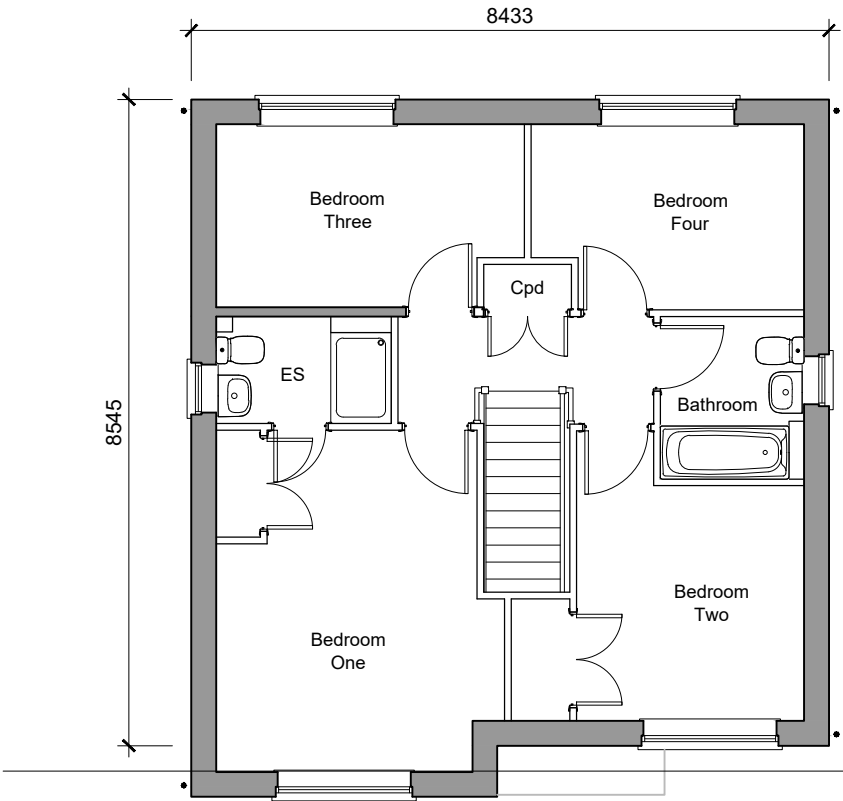

First Floor Plan

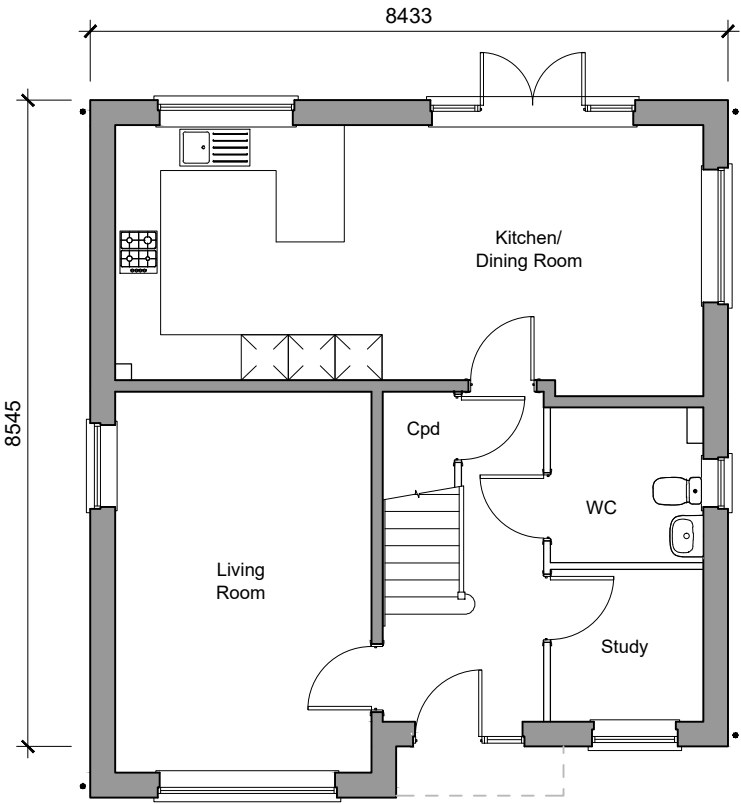

Type Aspen
Ground Floor Plan

4-Bedroom House
127.3sqm / 1370.24sqft GIA [to finishes]
Plots 28, 32



Front Elevation
Plots 28, 32



Side Elevation



Side Elevation



Rear Elevation

Client's Name	Vistry Group
Job Title	Land Off Hook Lane, Pagham

Drawing Title	Plans & Elevations Type Aspen - Tile Hung Plots 28, 32
Scale	1:100 @ A3

Drawn	Checked	Date
LP	NF	18.01.22
Job No	Drawing No	Rev
7134	PL-22	P1
Status	APPROVAL	

P1	10.02.22	Planning Submission	LP	NF
Rev	Date	Revision Details	Dr	Ch
London: T 0207 928 2773 E london@ecearchitecture.com Sussex: T 01903 248777 E sussex@ecearchitecture.com Bristol: T 0117 214 1101 E bristol@ecwestworks.com 76 Great Suffolk Street London, SE1 0BL Brooklyn Chambers, 11 Goring Road Worthing, West Sussex, BN12 4AP Westworks, Colston Tower Colston Street, Bristol, BS1 4XE ECE Architecture www.ecearchitecture.com				
CAD Plot date: 18/03/2022 - 11:28:34				