



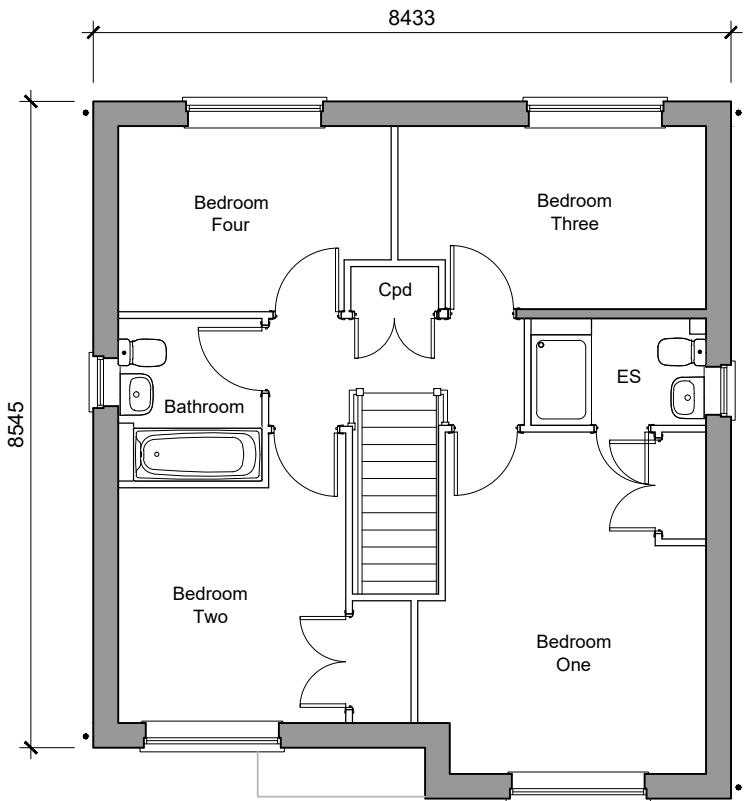

First Floor Plan

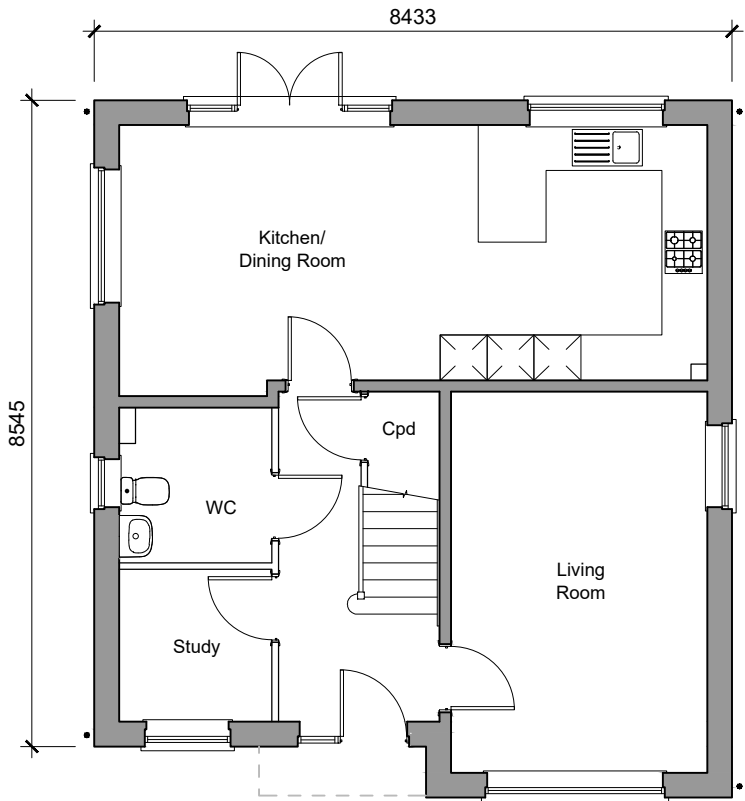

Type Aspen
Ground Floor Plan
4-Bedroom House
127.3sqm / 1370.24sqft GIA [to finishes]
Plots 29, 34, 39, 53, 76
Handed 77, 79



Front Elevation
Plots 29, 34, 39, 53, 76
Handed 77, 79



Side Elevation



Side Elevation



Rear Elevation

Client's Name
Vistry Group

Job Title
Land Off Hook Lane,
Pagham

Drawing Title
Plans & Elevations Type Aspen -
Brick Type 2
Plots 29, 34, 39, 53, 76
Handed 77, 79
Scale
1:100 @ A3

Drawn
LP

Checked
NF

Date
18.01.22

Job No
7134

Drawing No
PL-24

Rev
P1

Status

APPROVAL

P1 10.02.22 Planning Submission LP NF

Rev Date Revision Details Dr Ch

London: 76 Great Suffolk Street London, SE1 0BL
T 0207 928 2773 E london@ecearchitecture.com
Sussex: Brooklyn Chambers, 11 Goring Road Worthing, West Sussex, BN12 4AP
T 01903 248777 E sussex@ecearchitecture.com
Bristol: Westworks, Colston Tower Colston Street, Bristol, BS1 4XE
T 0117 214 1101 E bristol@ecwestworks.com
www.ecearchitecture.com

ARUN DISTRICT COUNCIL P12222/PL