



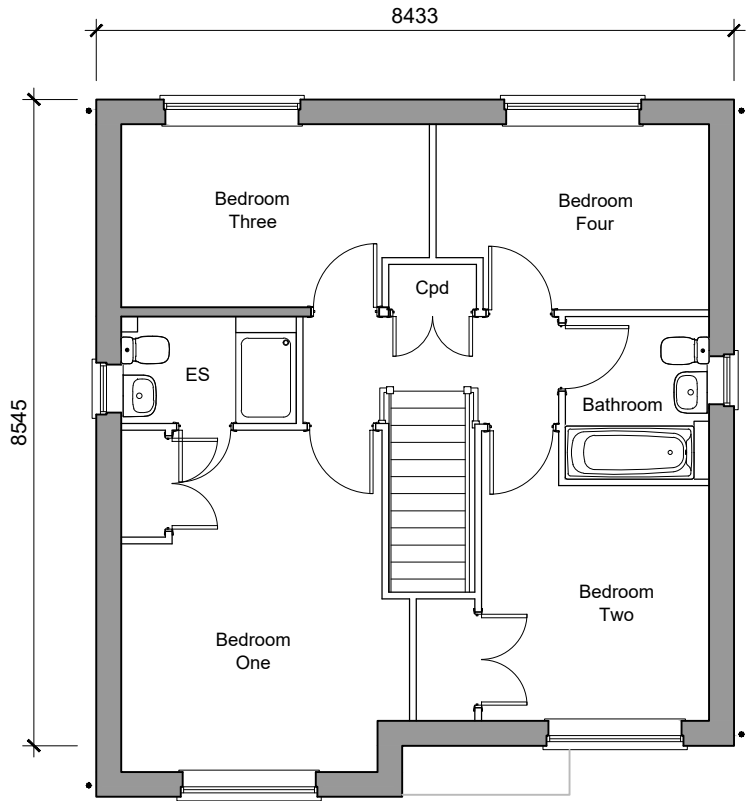

First Floor Plan

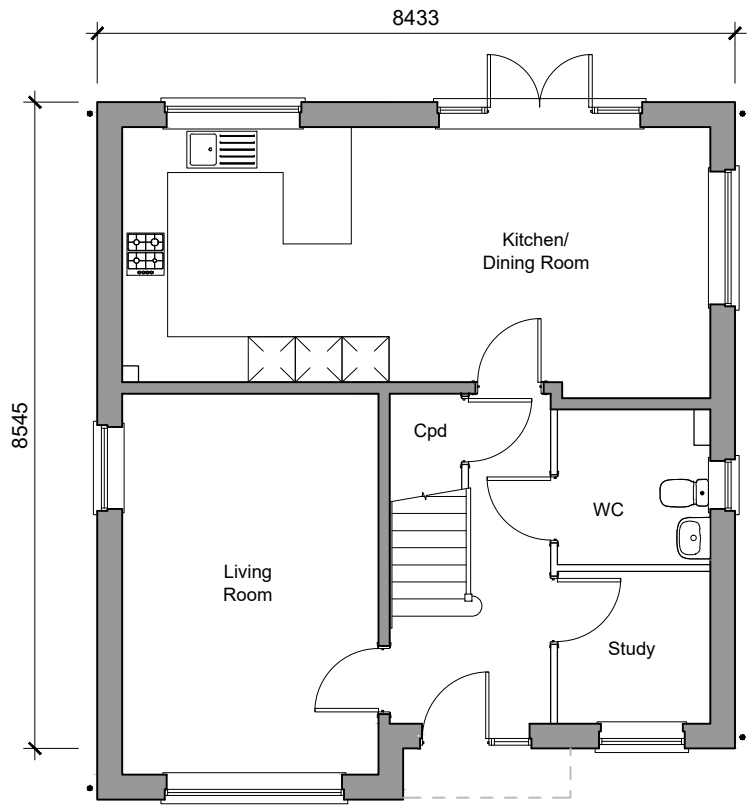

Type Aspen
Ground Floor Plan
4-Bedroom House
127.3sqm / 1370.24sqft GIA [to finishes]
Plots 21



Front Elevation
Plots 21



Side Elevation



Side Elevation



Rear Elevation

Client's Name
Vistry Group

Job Title
Land Off Hook Lane,
Pagham

Drawing Title
Plans & Elevations Type Aspen -
Render Type 2
Plot 21

Scale
1:100 @ A3

metres 1 2 3 4

Drawn	Checked	Date
LP	NF	18.01.22

Job No	Drawing No	Rev
7134	PL-25	P1

Status

APPROVAL

Rev	Date	Revision Details	Dr	Ch
P1	10.02.22	Planning Submission	LP	NF

London: 76 Great Suffolk Street
London, SE1 0BL
T 0207 928 2773 E london@ecearchitecture.com
Sussex: Brooklyn Chambers, 11 Goring Road
Worthing, West Sussex, BN12 4AP
T 01903 248777 E sussex@ecearchitecture.com
Bristol: Westworks, Colston Tower
Colston Street, Bristol, BS1 4XE
T 0117 214 1101 E bristol@ecwestworks.com
www.ecearchitecture.com

ECE Architecture

CAD Plot date: 18/03/2022 - 11:34:08

7134 - mast.dwg