


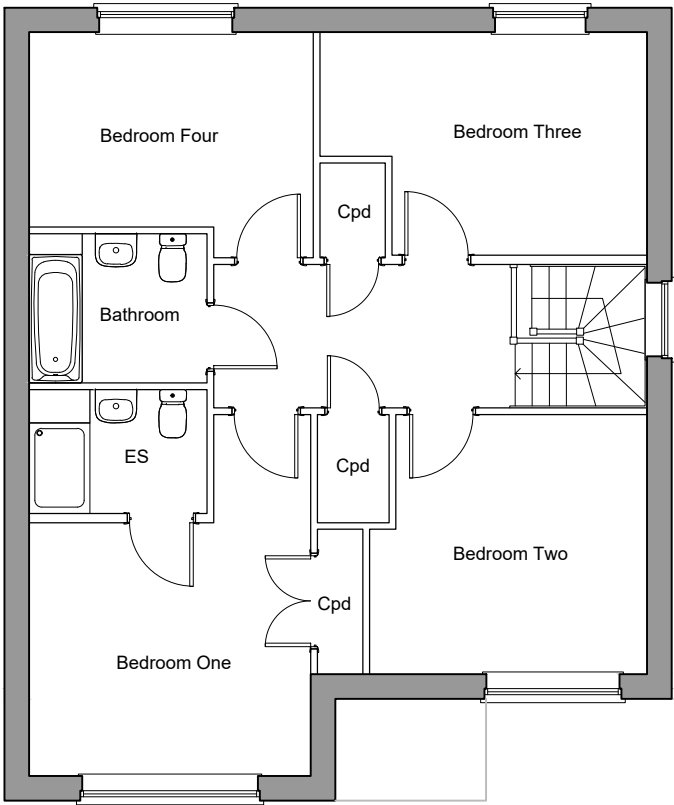

First Floor Plan



Front Elevation  
Plots 33, 35  
Handed 40



Side Elevation



Rear Elevation



Side Elevation

Type Mulberry  
Ground Floor Plan

4-Bedroom House  
148.79sqm / 1601.62sqft GIA [to finishes]

Plots 33, 35  
Handed 40

© ECE Architecture Limited. No dimensions to be scaled from drawing except for the purposes of Planning Applications. The contractor should check all dimensions on site. It is the contractors responsibility to ensure compliance with Building Regulations.

Client's Name  
Vistry Group

Job Title  
Land Off Hook Lane,  
Pagham

Drawing Title  
Plans & Elevations Type  
Mulberry - Brick  
Plots 33, 35  
Handed 40  
Scale  
1:100 @ A3

metres 1 2 3 4

Drawn  
LP

Checked  
NF

Date  
18.01.22

Job No  
7134

Drawing No  
PL-26

Rev  
P1

Status

APPROVAL

P1 10.02.22 Planning Submission LP NF

Rev Date Revision Details Dr Ch

London: 76 Great Suffolk Street London, SE1 0BL  
T 0207 928 2773 E london@ecearchitecture.com  
Sussex: Brooklyn Chambers, 11 Goring Road Worthing, West Sussex, BN12 4AP  
T 01903 248777 E sussex@ecearchitecture.com  
Bristol: Westworks, Colston Tower Colston Street, Bristol, BS1 4XE  
T 0117 214 1101 E bristol@ecwestworks.com  
www.ecearchitecture.com

ECE Architecture

CAD Plot date: 18/03/2022 - 11:35:49 7134 - mast.dwg