


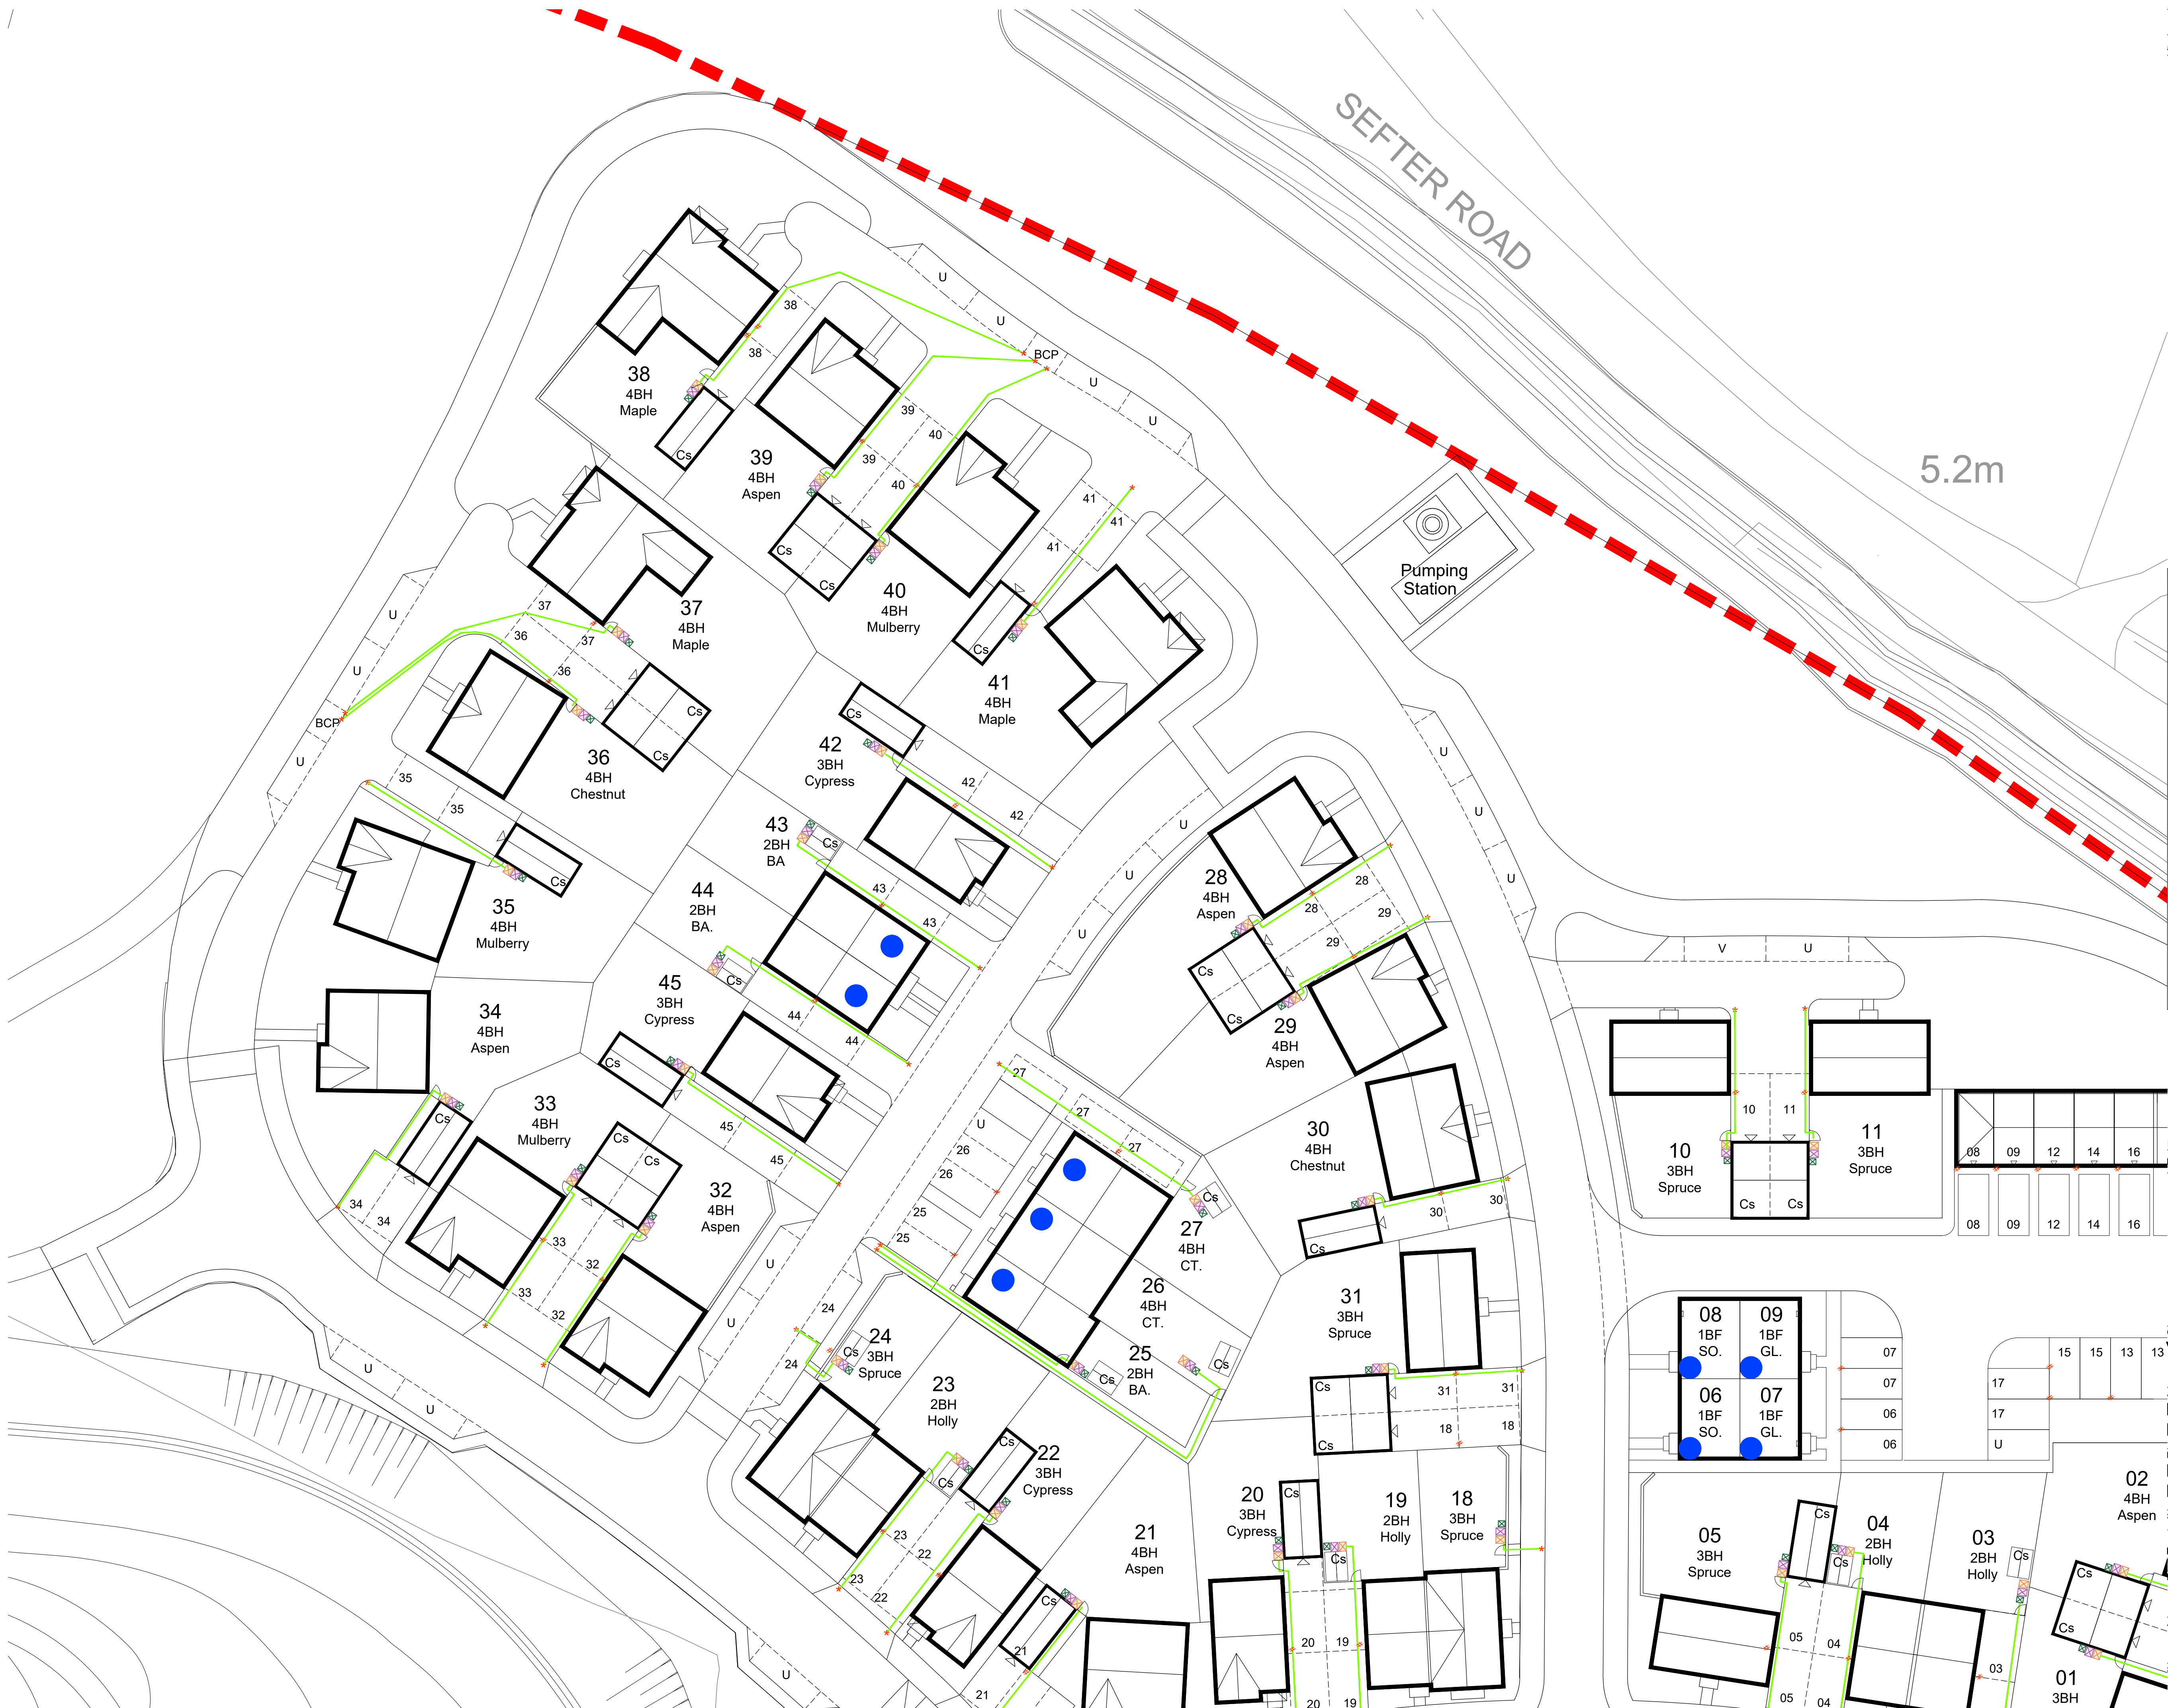

Key:

- bsw** 1.8m high Brick Screen Wall
- prf** 1.0m high Timber Post and Split Rail Fence
- Secure Timber Shed
- Cs Cycle Storage
- Recycling Storage
- Refuse Storage
- Optional Green Bin
- Refuse Collection Point
- Residents Dragging Distance
- Garden Gate
- EV Charging Point

15.02.2022 Change to various housetypes.
11.02.2022 Planning Submission

LP NF
NK NF
Dr Ch

76 Great Suffolk Street
London, SE1 0BL
T 0207 928 2773 E london@ecearchitecture.com
Brooklyn Chambers, 11 Goring Road
Worthing, West Sussex, BN12 4AP
T 01903 248777 E sussex@ecearchitecture.com
Westworks, Colston Tower
Colston Street, Bristol, BS1 4XE
T 0117 214 1101 E bristol@eceworks.com

ECE Architecture
www.ecearchitecture.com

Client's Name
Vistry Group

Job Title
**Land Off Hook Lane
Pagham**

Drawing Title
**Detailed Site Layout
Part 1 of 3**

Scale
1:250 @ A1 / 1:500 @ A3

metres 5 10 15 20 25

Drawn
NK

Checked
NF

Date
14.01.22

Job No
7134

Drawing No
PL-02

Rev
P2

Status
APPROVAL