

ASIN

SEFTER MEADOW

SEFTER ROAD

5.2m

Hall

6.1m

Playground

HOOK LANE


El Sub

CRESCENT

DOWNS VIEW

Drain

HOOK LANE

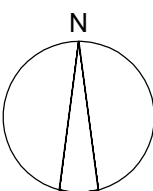

P2	15.02.2022	Change to various housetypes.	LP	NF
P1	11.02.2022	Planning Submission	NK	NF
Rev	Date	Revision Details	Dr	Ch



London: 76 Great Suffolk Street
London, SE1 0BL
T 0207 928 2773 E london@ecearchitecture.com
Sussex: Brooklyn Chambers, 11 Goring Road
Worthing, West Sussex, BN12 4AP
T 01903 248777 E sussex@ecearchitecture.com
Bristol: Westworks, St. Nicholas House
31-34 High Street, Bristol, BS1 2AW
T 0117 315 8557 E bristol@ecearchitecture.com
ECE Architecture
www.ecearchitecture.com

Client's Name
Vistry Group

Job Title
**Land Off Hook Lane
Pagham**

Drawing Title
**Proposed site/Bellway Approved RM
Comparison**

Scale
1:500 @ A1 / 1:1000 @ A3



Drawn	Checked	Date
NK	NF	05.01.2022

Job No	Drawing No	Rev
7134	PL-07	P2

Status
APPROVAL