



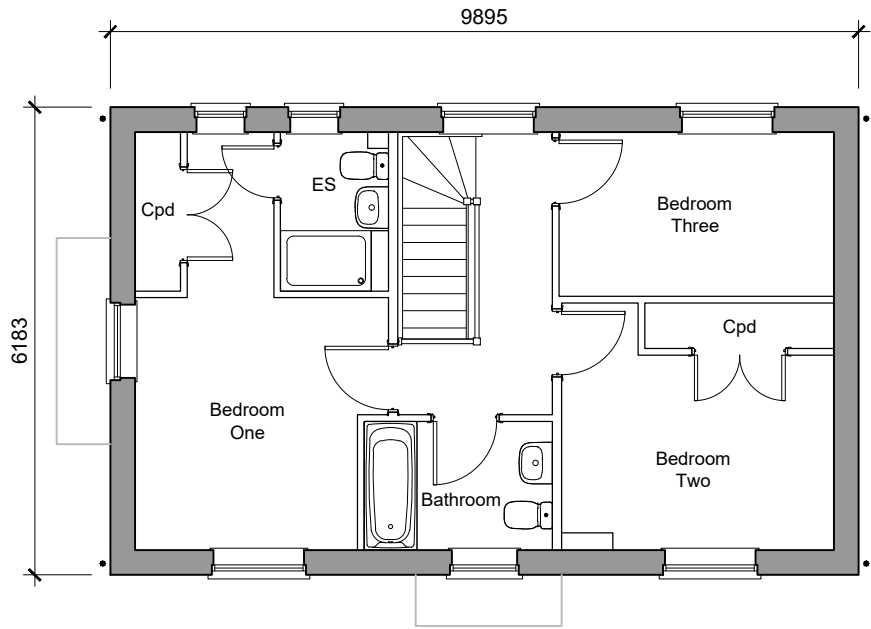


First Floor Plan



Front Elevation
Plots 52

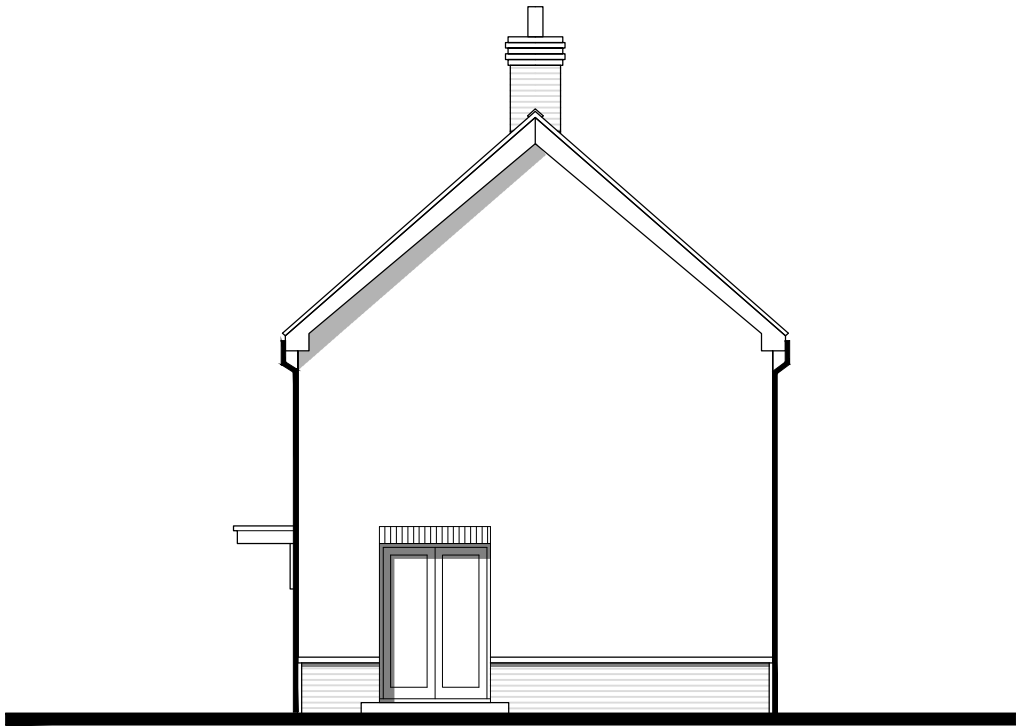

Side Elevation

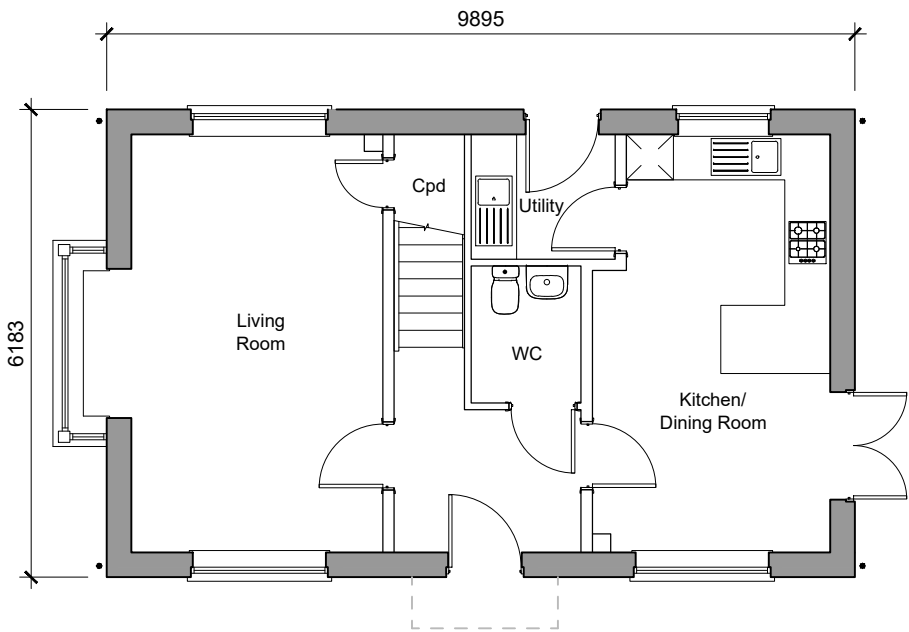

Type Spruce
Ground Floor Plan

3-Bedroom House
104.7sqm / 1127sqft GIA [to finishes]
Plots 52



Rear Elevation



Side Elevation

Client's Name
Vistry Group

Job Title
Land Off Hook Lane,
Pagham

Drawing Title
Plans & Elevations Type Spruce -
Render
Plot 52

Scale
1:100 @ A3

Drawn LP
Checked NF
Date 18.01.22

Job No 7134
Drawing No PL-16
Rev P2

Status

APPROVAL

London: 76 Great Suffolk Street
London, SE1 0BL
T 0207 928 2773 E london@ecearchitecture.com
Sussex: Brooklyn Chambers, 11 Goring Road
Worthing, West Sussex, BN12 4AP
T 01903 248777 E sussex@ecearchitecture.com
Bristol: Westworks, Colston Tower
Colston Street, Bristol, BS1 4XE
T 0117 214 1101 E bristol@ecwestworks.com
www.ecearchitecture.com

ARUN DISTRICT COUNCIL P/22/22/PL