


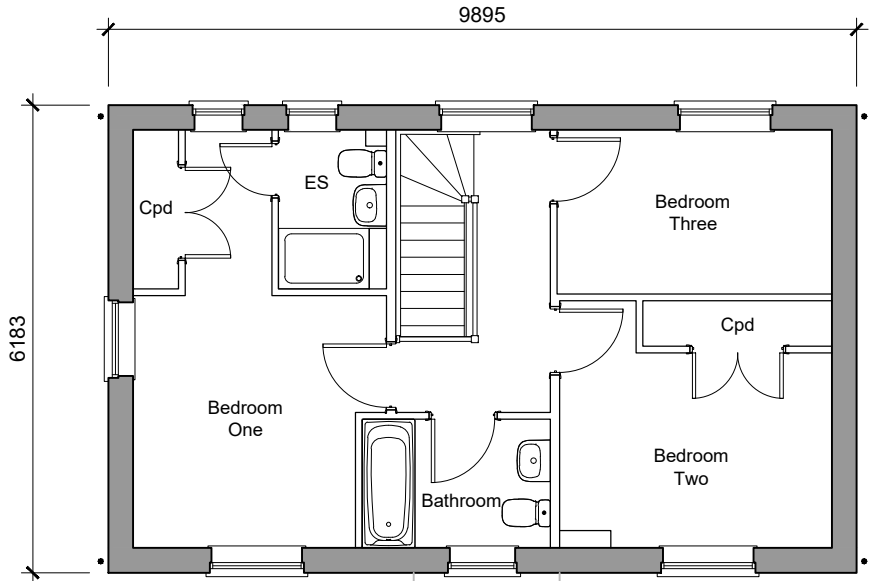


First Floor Plan



Front Elevation
Plots 10, 11



Side Elevation

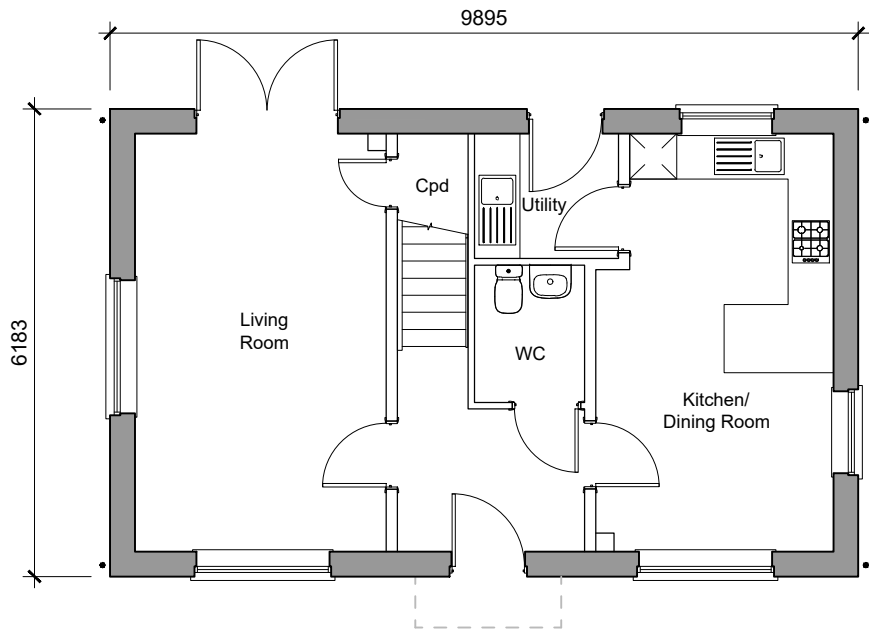

Type Spruce
Ground Floor Plan
3-Bedroom House
102.1sqm / 1099sqft GfA [to finishes]
Plots 10, 11



Rear Elevation



Side Elevation

Client's Name
Vistry Group

Job Title
Land Off Hook Lane,
Pagham

Drawing Title
Plans & Elevations Type Spruce -
Weatherboard Type 1
Plots 10, 11

Scale
1:100 @ A3

Drawn	Checked	Date
LP	NF	18.01.22
Job No	Drawing No	Rev
7134	PL-14	P2
Status	APPROVAL	