


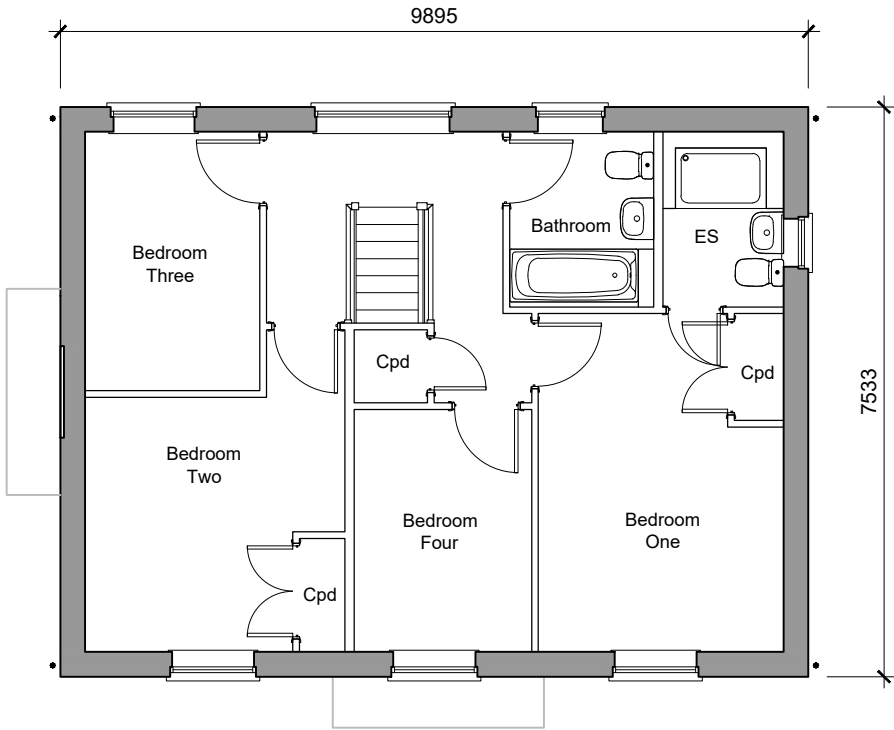


First Floor Plan



Front Elevation
Plots 78



Side Elevation

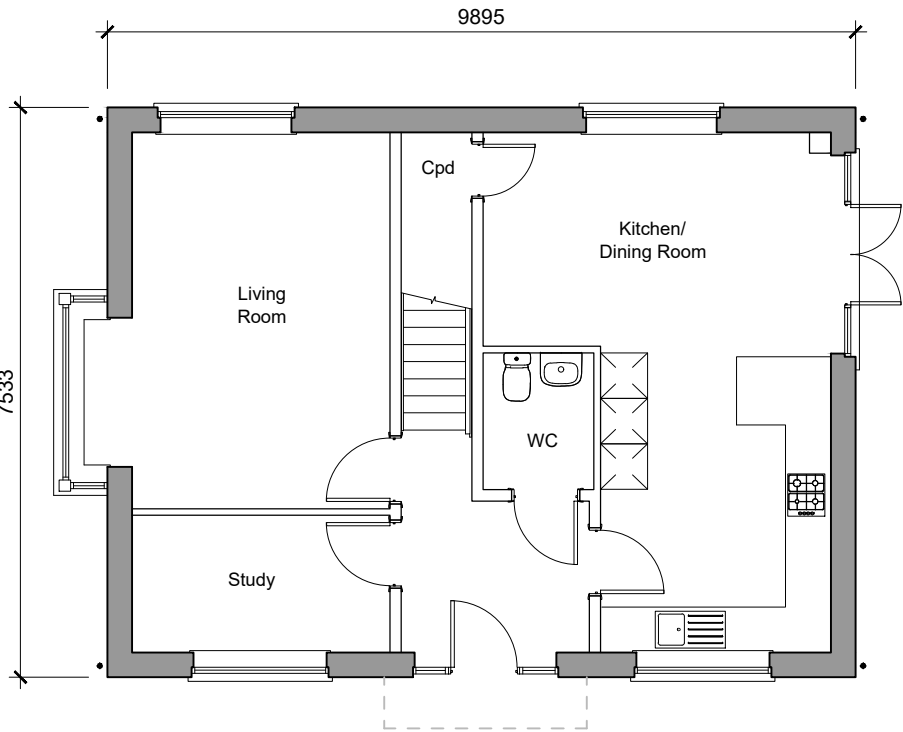

Type Chestnut
Ground Floor Plan
4-Bedroom House
128.4sqm / 1382sqft GIA (to finishes)
Plots 78



Rear Elevation



Side Elevation

Client's Name
Vistry Group

Job Title
Land Off Hook Lane,
Pagham

Drawing Title
Plans & Elevations Type
Chestnut (CT) - Brick Type 3
Plot 78

Scale
1:100 @ A3

Drawn	Checked	Date
LP	NF	18.01.22
Job No	Drawing No	Rev
7134	PL-20	P2
Status	APPROVAL	

Rev	Date	Revision Details	Dr	Ch
P2	15.02.22	Change to bay locations	LP	NF
P1	10.02.22	Planning Submission	LP	NF
A	04.02.22	Bay added	LP	NF

London: 76 Great Suffolk Street
London, SE1 0BL
T 0207 928 2773 E london@ecearchitecture.com
Sussex: Brooklyn Chambers, 11 Goring Road
Worthing, West Sussex, BN12 4AP
T 01903 248777 E sussex@ecearchitecture.com
Bristol: Westworks, Colston Tower
Colston Street, Bristol, BS1 4XE
T 0117 214 1101 E bristol@ecewestworks.com
ECE Architecture
www.ecearchitecture.com

CAD Plot date: 15/03/2022 - 12:11:39

7134 - mast.dwg