



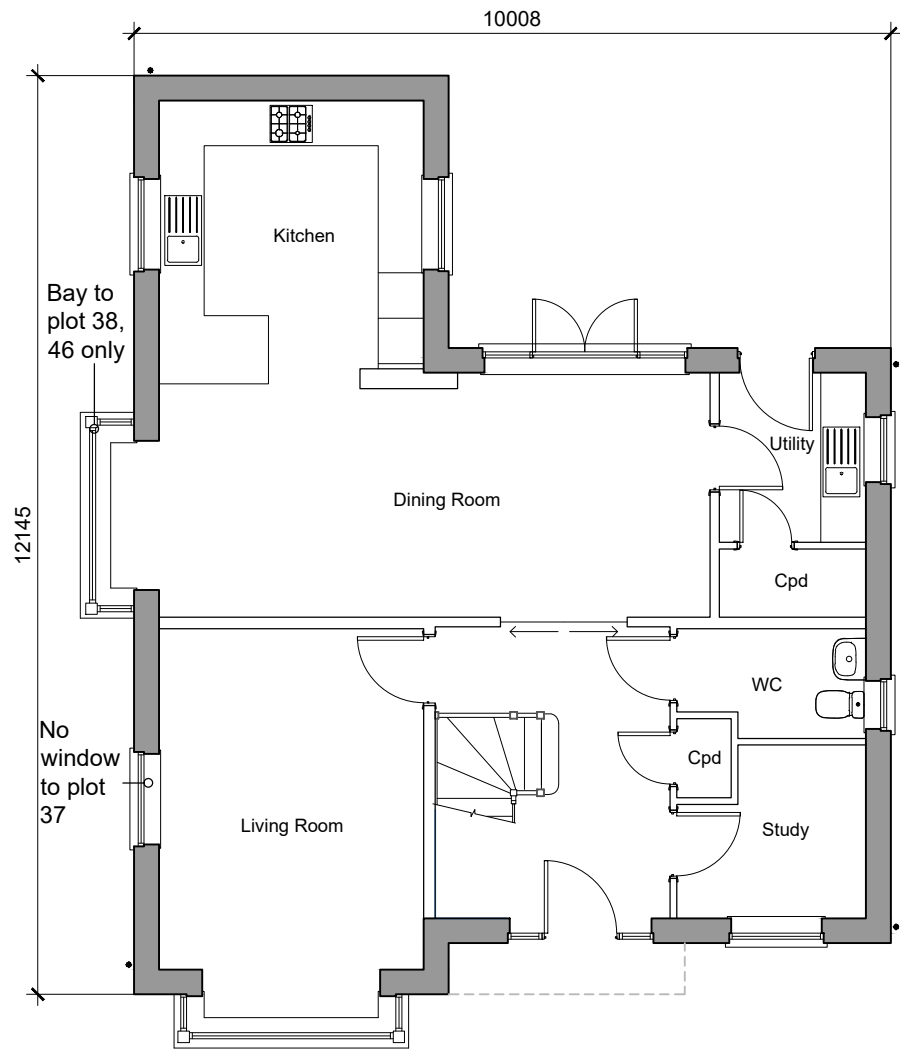

**Type Maple
Ground Floor Plan**
4-Bedroom House
167.8sqm / 1806sqft GIA [to finishes]
Plots 37, 41, 46
Handed 38

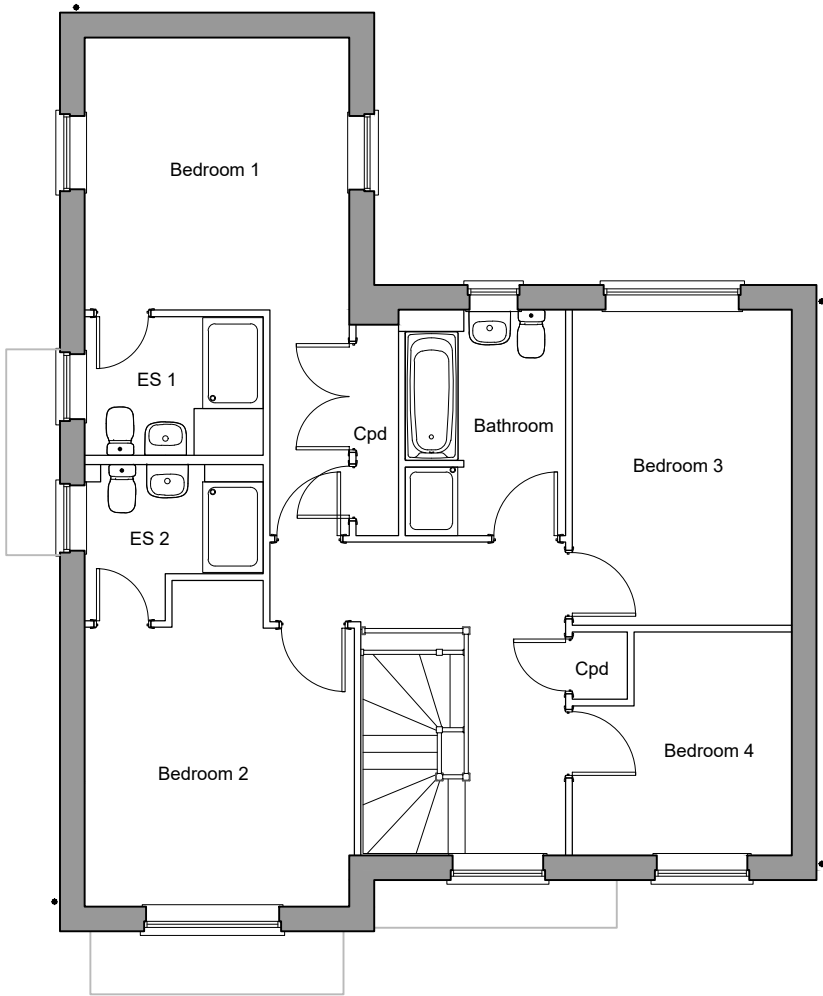

First Floor Plan

Client's Name	Vistry Group
Job Title	Land Off Hook Lane, Pagham

Drawing Title	Floor Plans Type Maple - Plot 37, 41, 46 Handed 38
Scale	1:100 @ A3

Drawn	Checked	Date
LP	NF	18.01.22
Job No	Drawing No	Rev
7134	PL-27	P2
Status	APPROVAL	

Rev	Date	Revision Details	Dr	Ch
P2	15.02.22	Change to bay location	LP	NF
P1	10.02.22	Planning Submission	LP	NF
A	04.02.22	Amendment to window	LP	NF
London: 76 Great Suffolk Street London, SE1 0BL T 0207 928 2773 E london@ecearchitecture.com Sussex: Brooklyn Chambers, 11 Goring Road Worthing, West Sussex, BN12 4AP T 01903 248777 E sussex@ecearchitecture.com Bristol: Westworks, Colston Tower Colston Street, Bristol, BS1 4XE T 0117 214 1101 E bristol@ecwestworks.com www.ecearchitecture.com				