


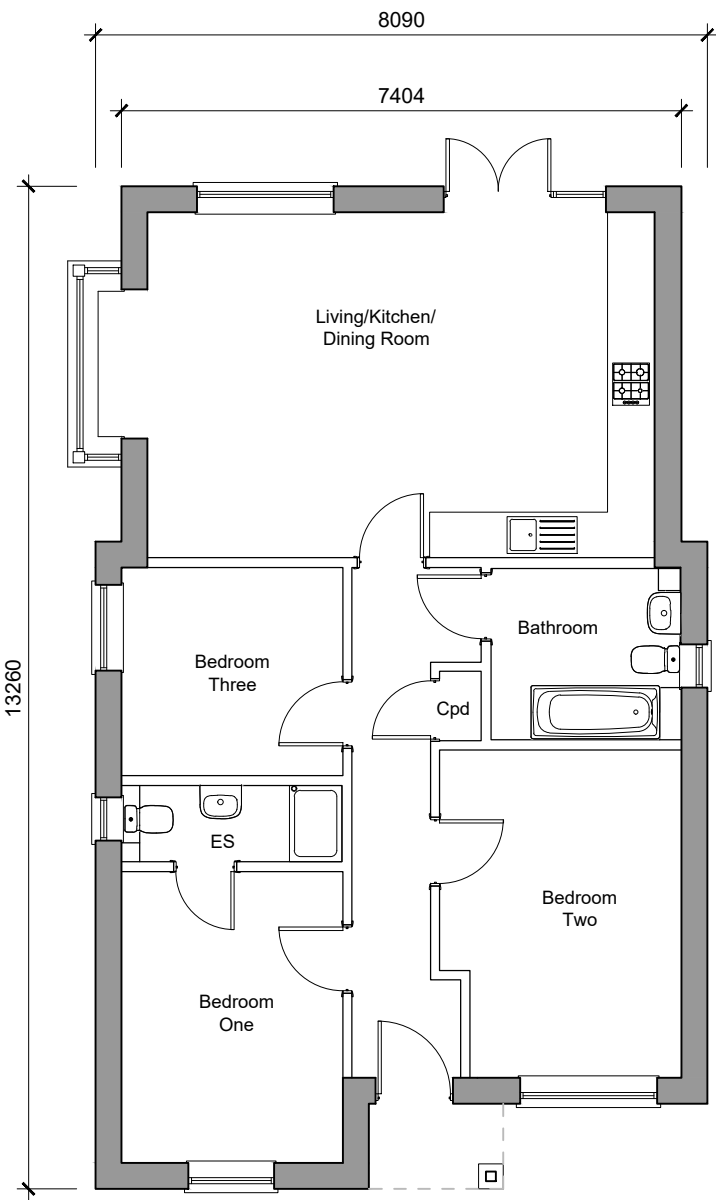

Type Bungalow
Ground Floor Plan
3-Bedroom Bungalow
85.9sqm / 925sqft GIA (to finishes)
Plots 84
Handed 64



Front Elevation
Plots 84
Handed 64



Side Elevation



Rear Elevation



Side Elevation

Client's Name
Vistry Group

Job Title
Land Off Hook Lane,
Pagham

Drawing Title
Plans & Elevations Type
Bungalow - Timber
Weatherboard
Plots 84 Handed 64
Scale
1:100 @ A3

Drawn	Checked	Date
LP	NF	18.01.22

Job No	Drawing No	Rev
7134	PL-32	P2

Status

APPROVAL

Rev	Date	Revision Details	Dr	Ch
P2	15.02.22	Change to area	LP	NF
P1	10.02.22	Planning Submission	LP	NF

London: 76 Great Suffolk Street
London, SE1 0BL
T 0207 928 2773 E london@ecearchitecture.com
Sussex: Brooklyn Chambers, 11 Goring Road
Worthing, West Sussex, BN12 4AP
T 01903 248777 E sussex@ecearchitecture.com
Bristol: Westworks, Colston Tower
Colston Street, Bristol, BS1 4XE
T 0117 214 1101 E bristol@eceworks.com
www.ecearchitecture.com

CAD Plot date: 15/03/2022 - 17:29:30

7134 - mast.dwg