


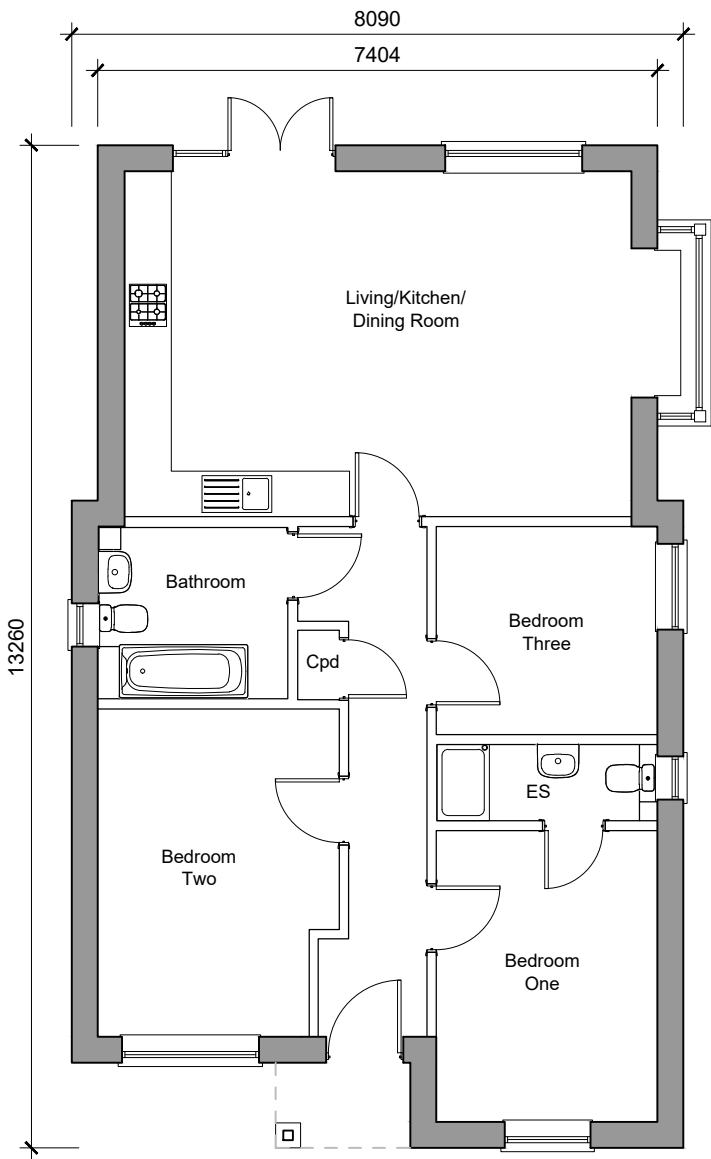

Type Bungalow
Ground Floor Plan
3-Bedroom Bungalow
85.9sqm / 925sqft GIA [to finishes]
Plots 83



Front Elevation
Plots 83



Side Elevation



Rear Elevation



Side Elevation

Client's Name
Vistry Group

Job Title
Land Off Hook Lane,
Pagham

Drawing Title
Plans & Elevations Type
Bungalow - Weatherboard
Plots 83

Scale
1:100 @ A3
metres 1 2 3 4

Drawn	Checked	Date
LP	NF	18.01.22

Job No	Drawing No	Rev
7134	PL-31	P2

Status

APPROVAL

P2	15.02.22	Change to area	LP	NF
P1	10.02.22	Planning Submission	LP	NF

Rev	Date	Revision Details	Dr	Ch
-----	------	------------------	----	----



London: 76 Great Suffolk Street
London, SE1 0BL
T 0207 928 2773 E london@ecearchitecture.com
Sussex: Brooklyn Chambers, 11 Goring Road
Worthing, West Sussex, BN12 4AP
T 01903 248777 E sussex@ecearchitecture.com
Bristol: Westworks, Colston Tower
Colston Street, Bristol, BS1 4XE
T 0117 214 1101 E bristol@ecewestworks.com
ECE Architecture
www.ecearchitecture.com