


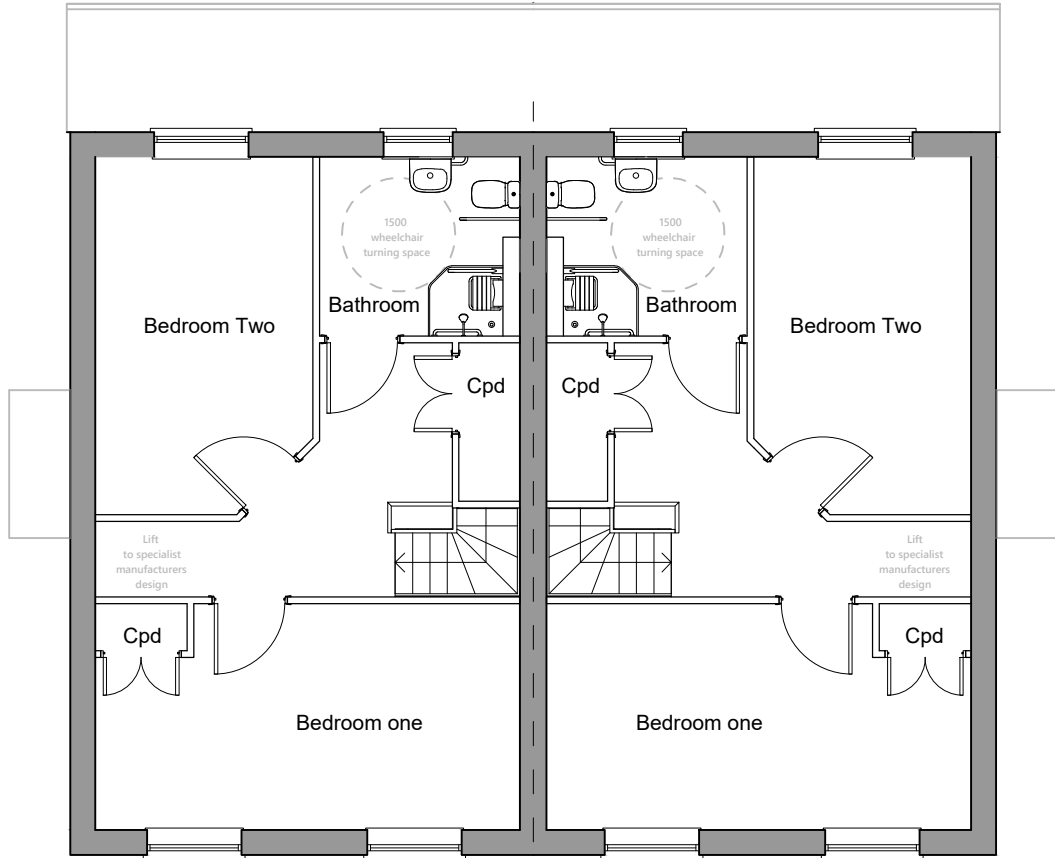


First Floor Plan



Front Elevation
Plots 47, 48, 49,
50, 61, 62



Side Elevation

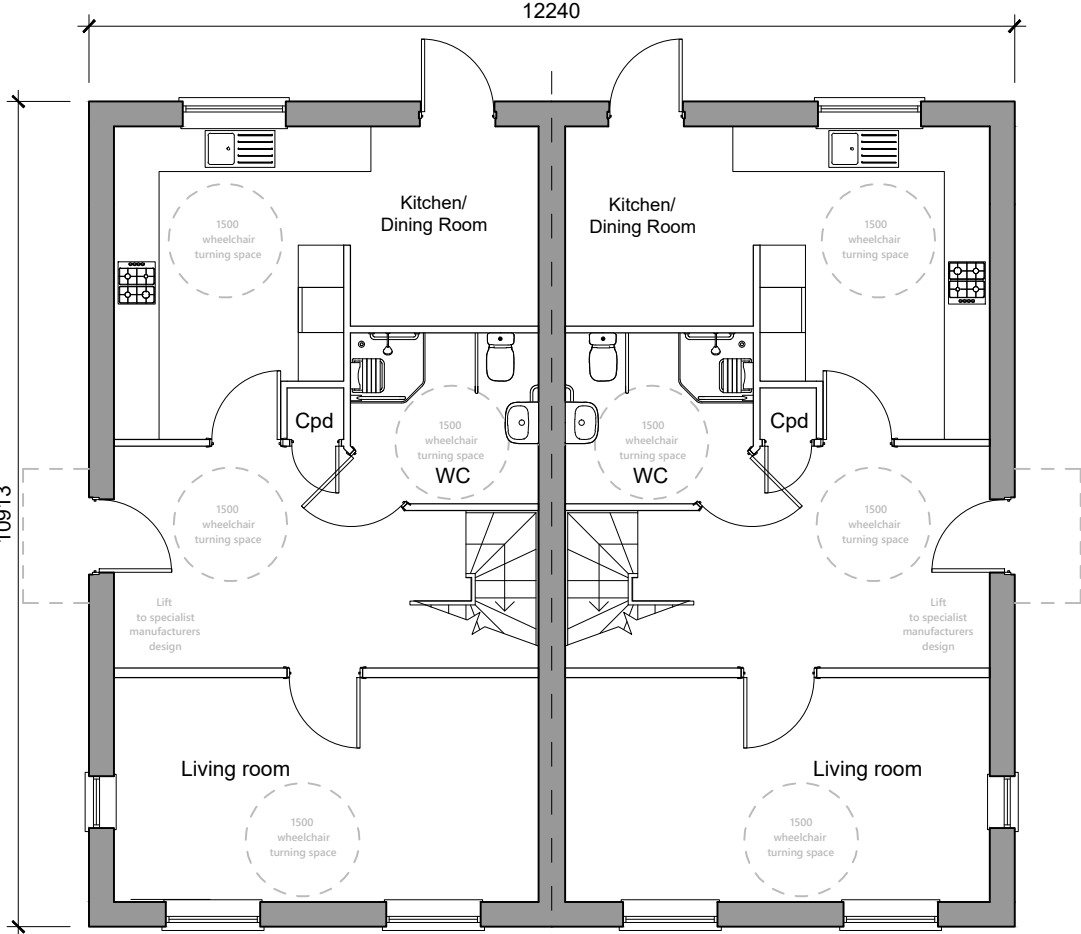

Type Romsey
Ground Floor Plan
2-Bedroom House
109.3sqm / 1177sqft GIA [to finishes]
Plots 47, 48, 49,
50, 61, 62



Front Elevation



Rear Elevation

Client's Name
Vistry Group

Job Title
Land Off Hook Lane,
Pagham

Drawing Title
Plans & Elevations Type Romsey
- Brick Type 1
Plots 47, 48, 49, 50, 61, 62

Scale
1:100 @ A3

Drawn	Checked	Date
LP	NF	18.01.22

Job No	Drawing No	Rev
7134	PL-33	P2

Status

APPROVAL

Rev	Date	Revision Details	Dr	Ch
P2	15.02.22	Change to area	LP	NF
P1	10.02.22	Planning Submission	LP	NF

London: 76 Great Suffolk Street
London, SE1 0BL
T 0207 928 2773 E london@ecearchitecture.com
Sussex: Brooklyn Chambers, 11 Goring Road
Worthing, West Sussex, BN12 4AP
T 01903 248777 E sussex@ecearchitecture.com
Bristol: Westworks, Colston Tower
Colston Street, Bristol, BS1 4XE
T 0117 214 1101 E bristol@ecwestworks.com
www.ecearchitecture.com

ARUN DISTRICT COUNCIL P12222/PL