


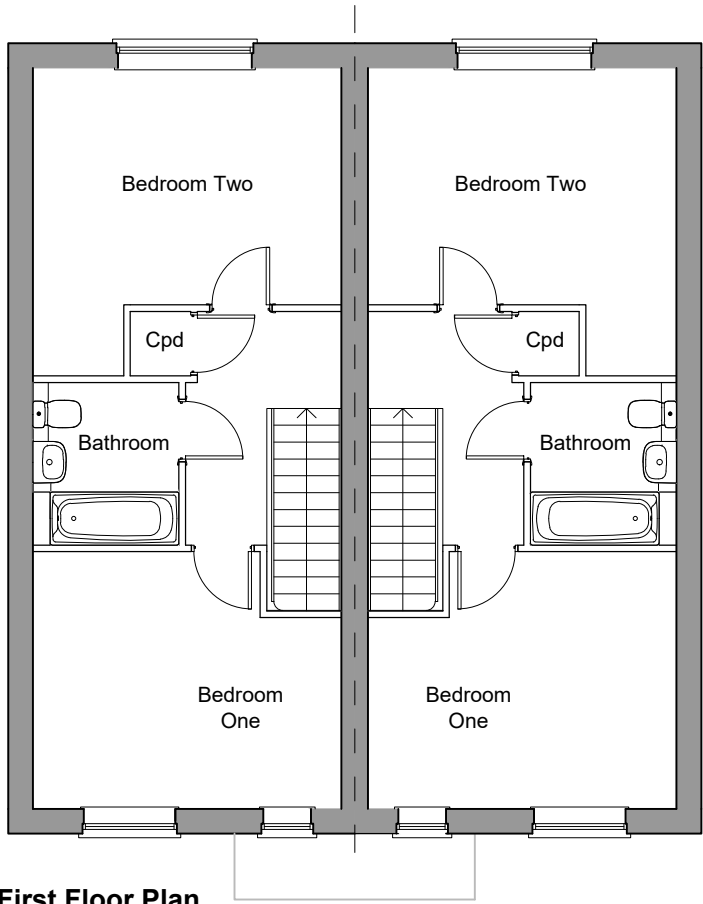


First Floor Plan



Front Elevation
Plots 43, 44



Side Elevation

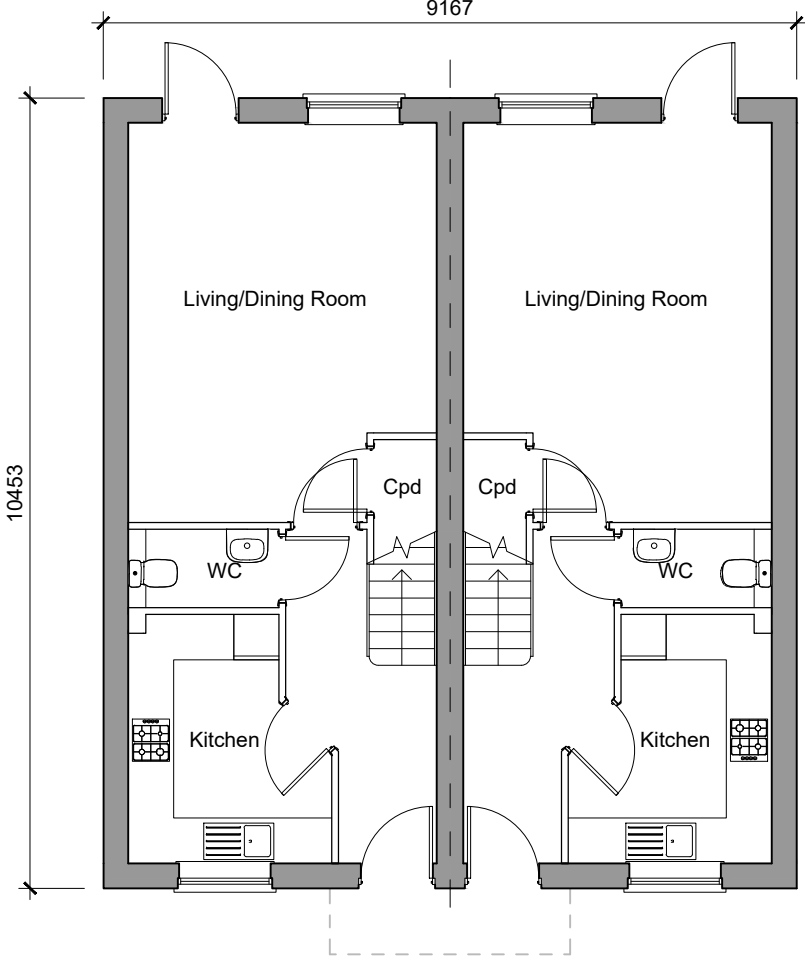

Type Baker
Ground Floor Plan
2-Bedroom House
81.3sqm / 876sqft GIA [to finishes]
Plots 43, 44



Rear Elevation



Side Elevation

Client's Name
Vistry Group

Job Title
Land Off Hook Lane,
Pagham

Drawing Title
Plans & Elevations Type Baker -
Brick
Plots 43, 44

Scale
1:100 @ A3

Drawn
LP

Checked
NF

Date
18.01.22

Job No
7134

Drawing No
PL-35

Rev
P2

Status

APPROVAL