



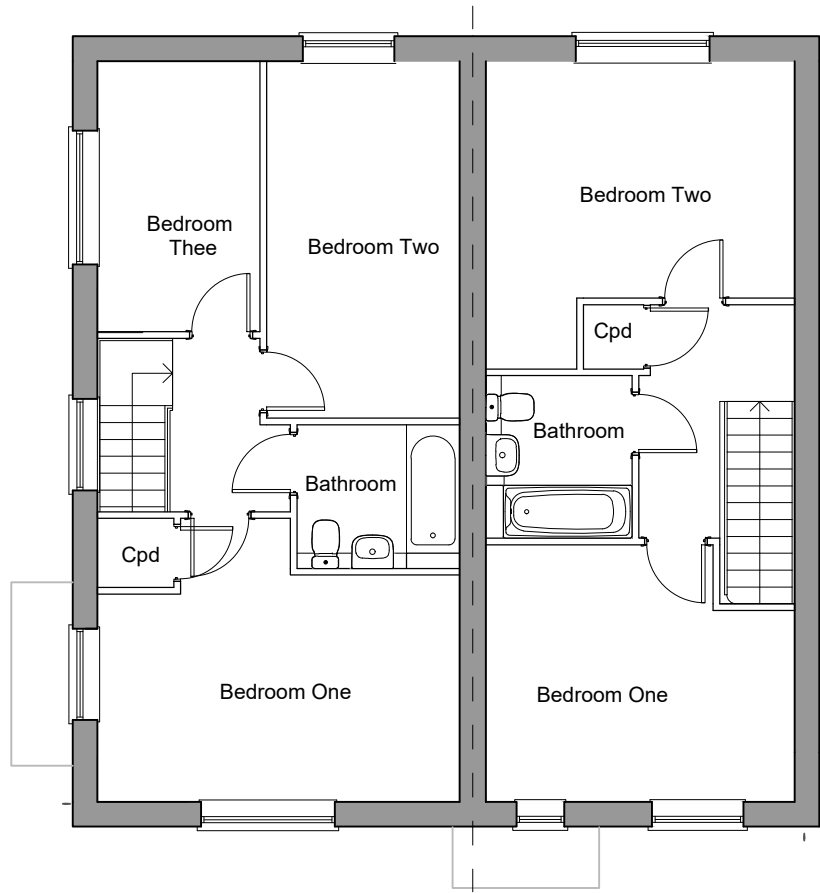

First Floor Plan

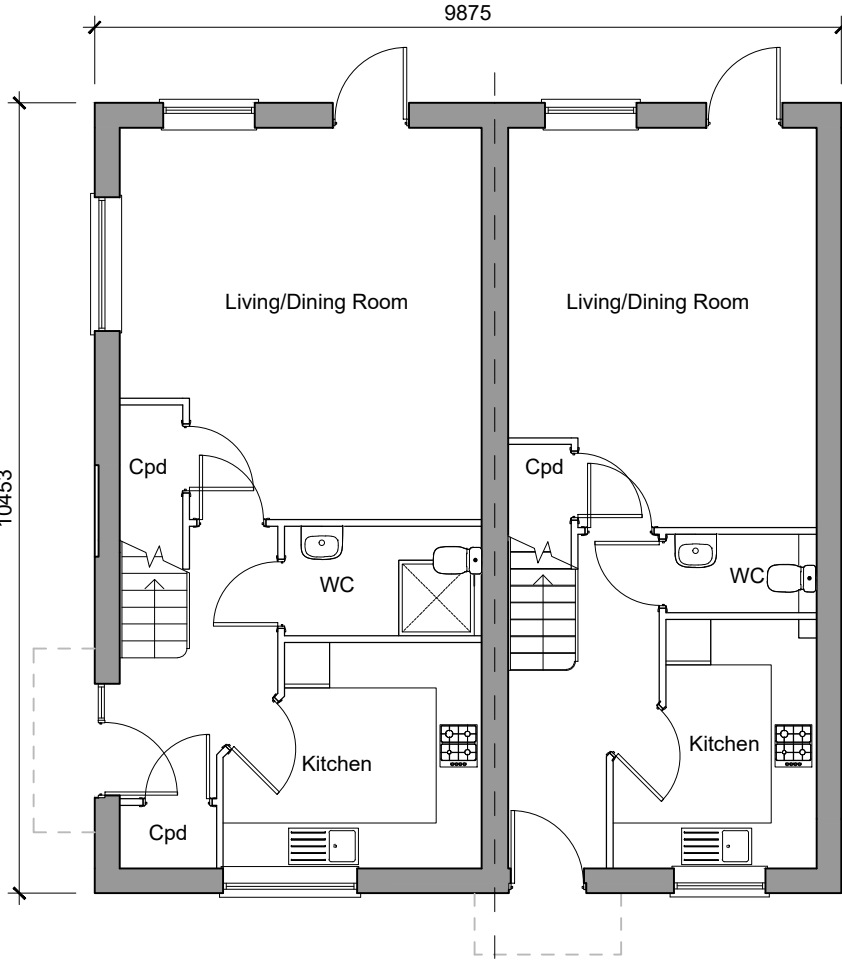

**Type Ploughwright
Ground Floor Plan**

3-Bedroom House
95.3sqm / 1026sqft GIA [to finishes]
Plots 73, 74

**Type Baker
Ground Floor Plan**

2-Bedroom House
81.3sqm / 876sqft GIA [to finishes]



Front Elevation
Plots 73, 74



Side Elevation



Rear Elevation



Side Elevation

Client's Name
Vistry Group

Job Title
Land Off Hook Lane,
Pagham

Drawing Title
Plans & Elevations Type
Ploughwright & Baker - Brick
Plots 73, 74

Scale
1:100 @ A3

Drawn
LP

Checked
NF

Date
18.01.22

Job No
7134

Drawing No
PL-36

Rev
P2

Status

APPROVAL