


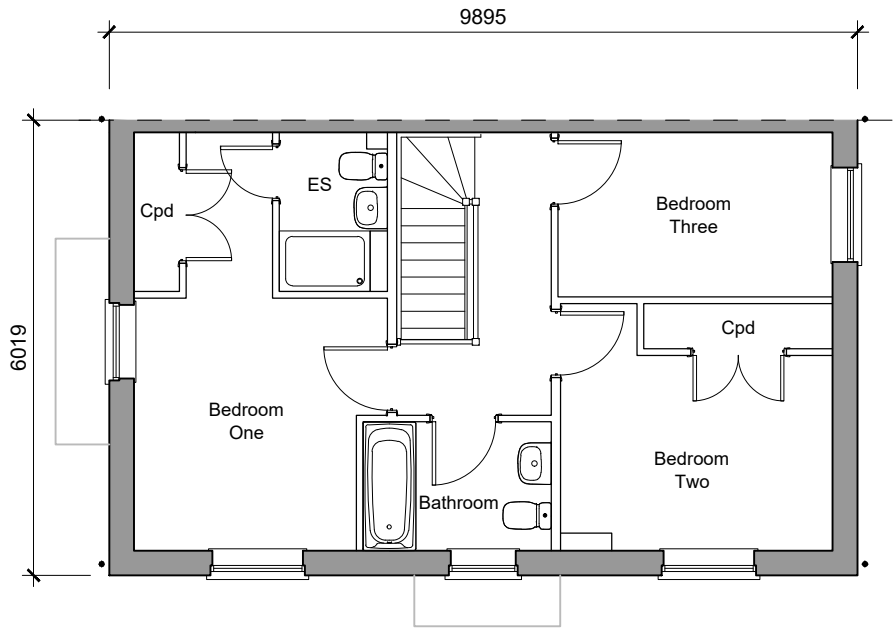


First Floor Plan



Front Elevation
Plots 18, 86
Handed 24, 87



Side Elevation

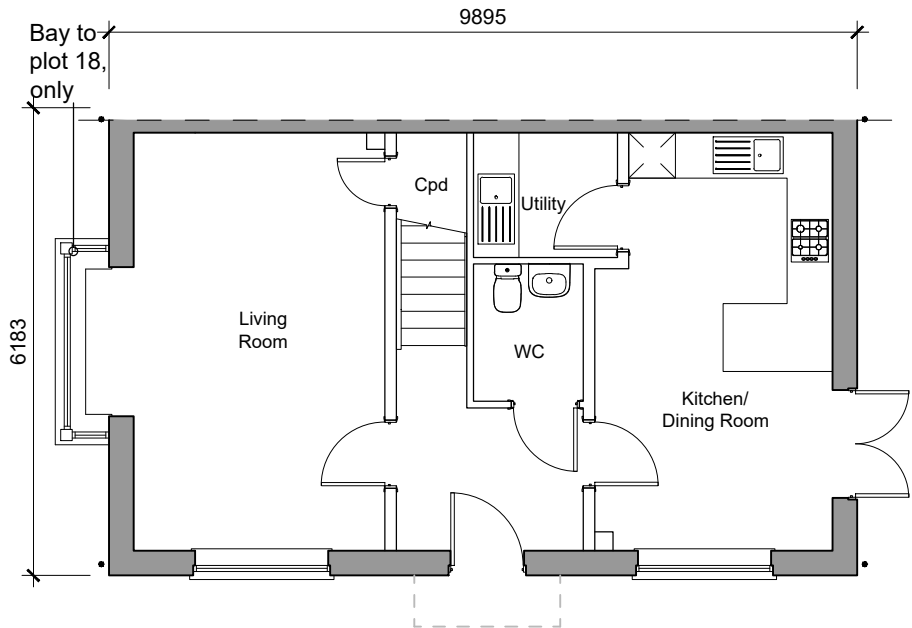

Type Spruce
Ground Floor Plan

3-Bedroom House
104.7sqm / 1127sqft GIA [to finishes]
Plots 18, 86
Handed 24, 87



Side Elevation

Client's Name
Vistry Group
Job Title
Land Off Hook Lane, Pagham

Drawing Title
Plans & Elevations Type Spruce - Brick Type 3 Plots 18, 86 Handed 24, 87 Scale
1:100 @ A3
metres 1 2 3 4

Drawn	Checked	Date
LP	NF	15.02.22
Job No	Drawing No	Rev
7134	PL-45	P2
Status	APPROVAL	

Rev	Date	Revision Details	Dr	Ch
London: 76 Great Suffolk Street London, SE1 0BL T 0207 928 2773 E london@ecearchitecture.com Sussex: Brooklyn Chambers, 11 Goring Road Worthing, West Sussex, BN12 4AP T 01903 248777 E sussex@ecearchitecture.com Bristol: Westworks, Colston Tower Colston Street, Bristol, BS1 4XE T 0117 214 1101 E bristol@ecwestworks.com www.ecearchitecture.com				