


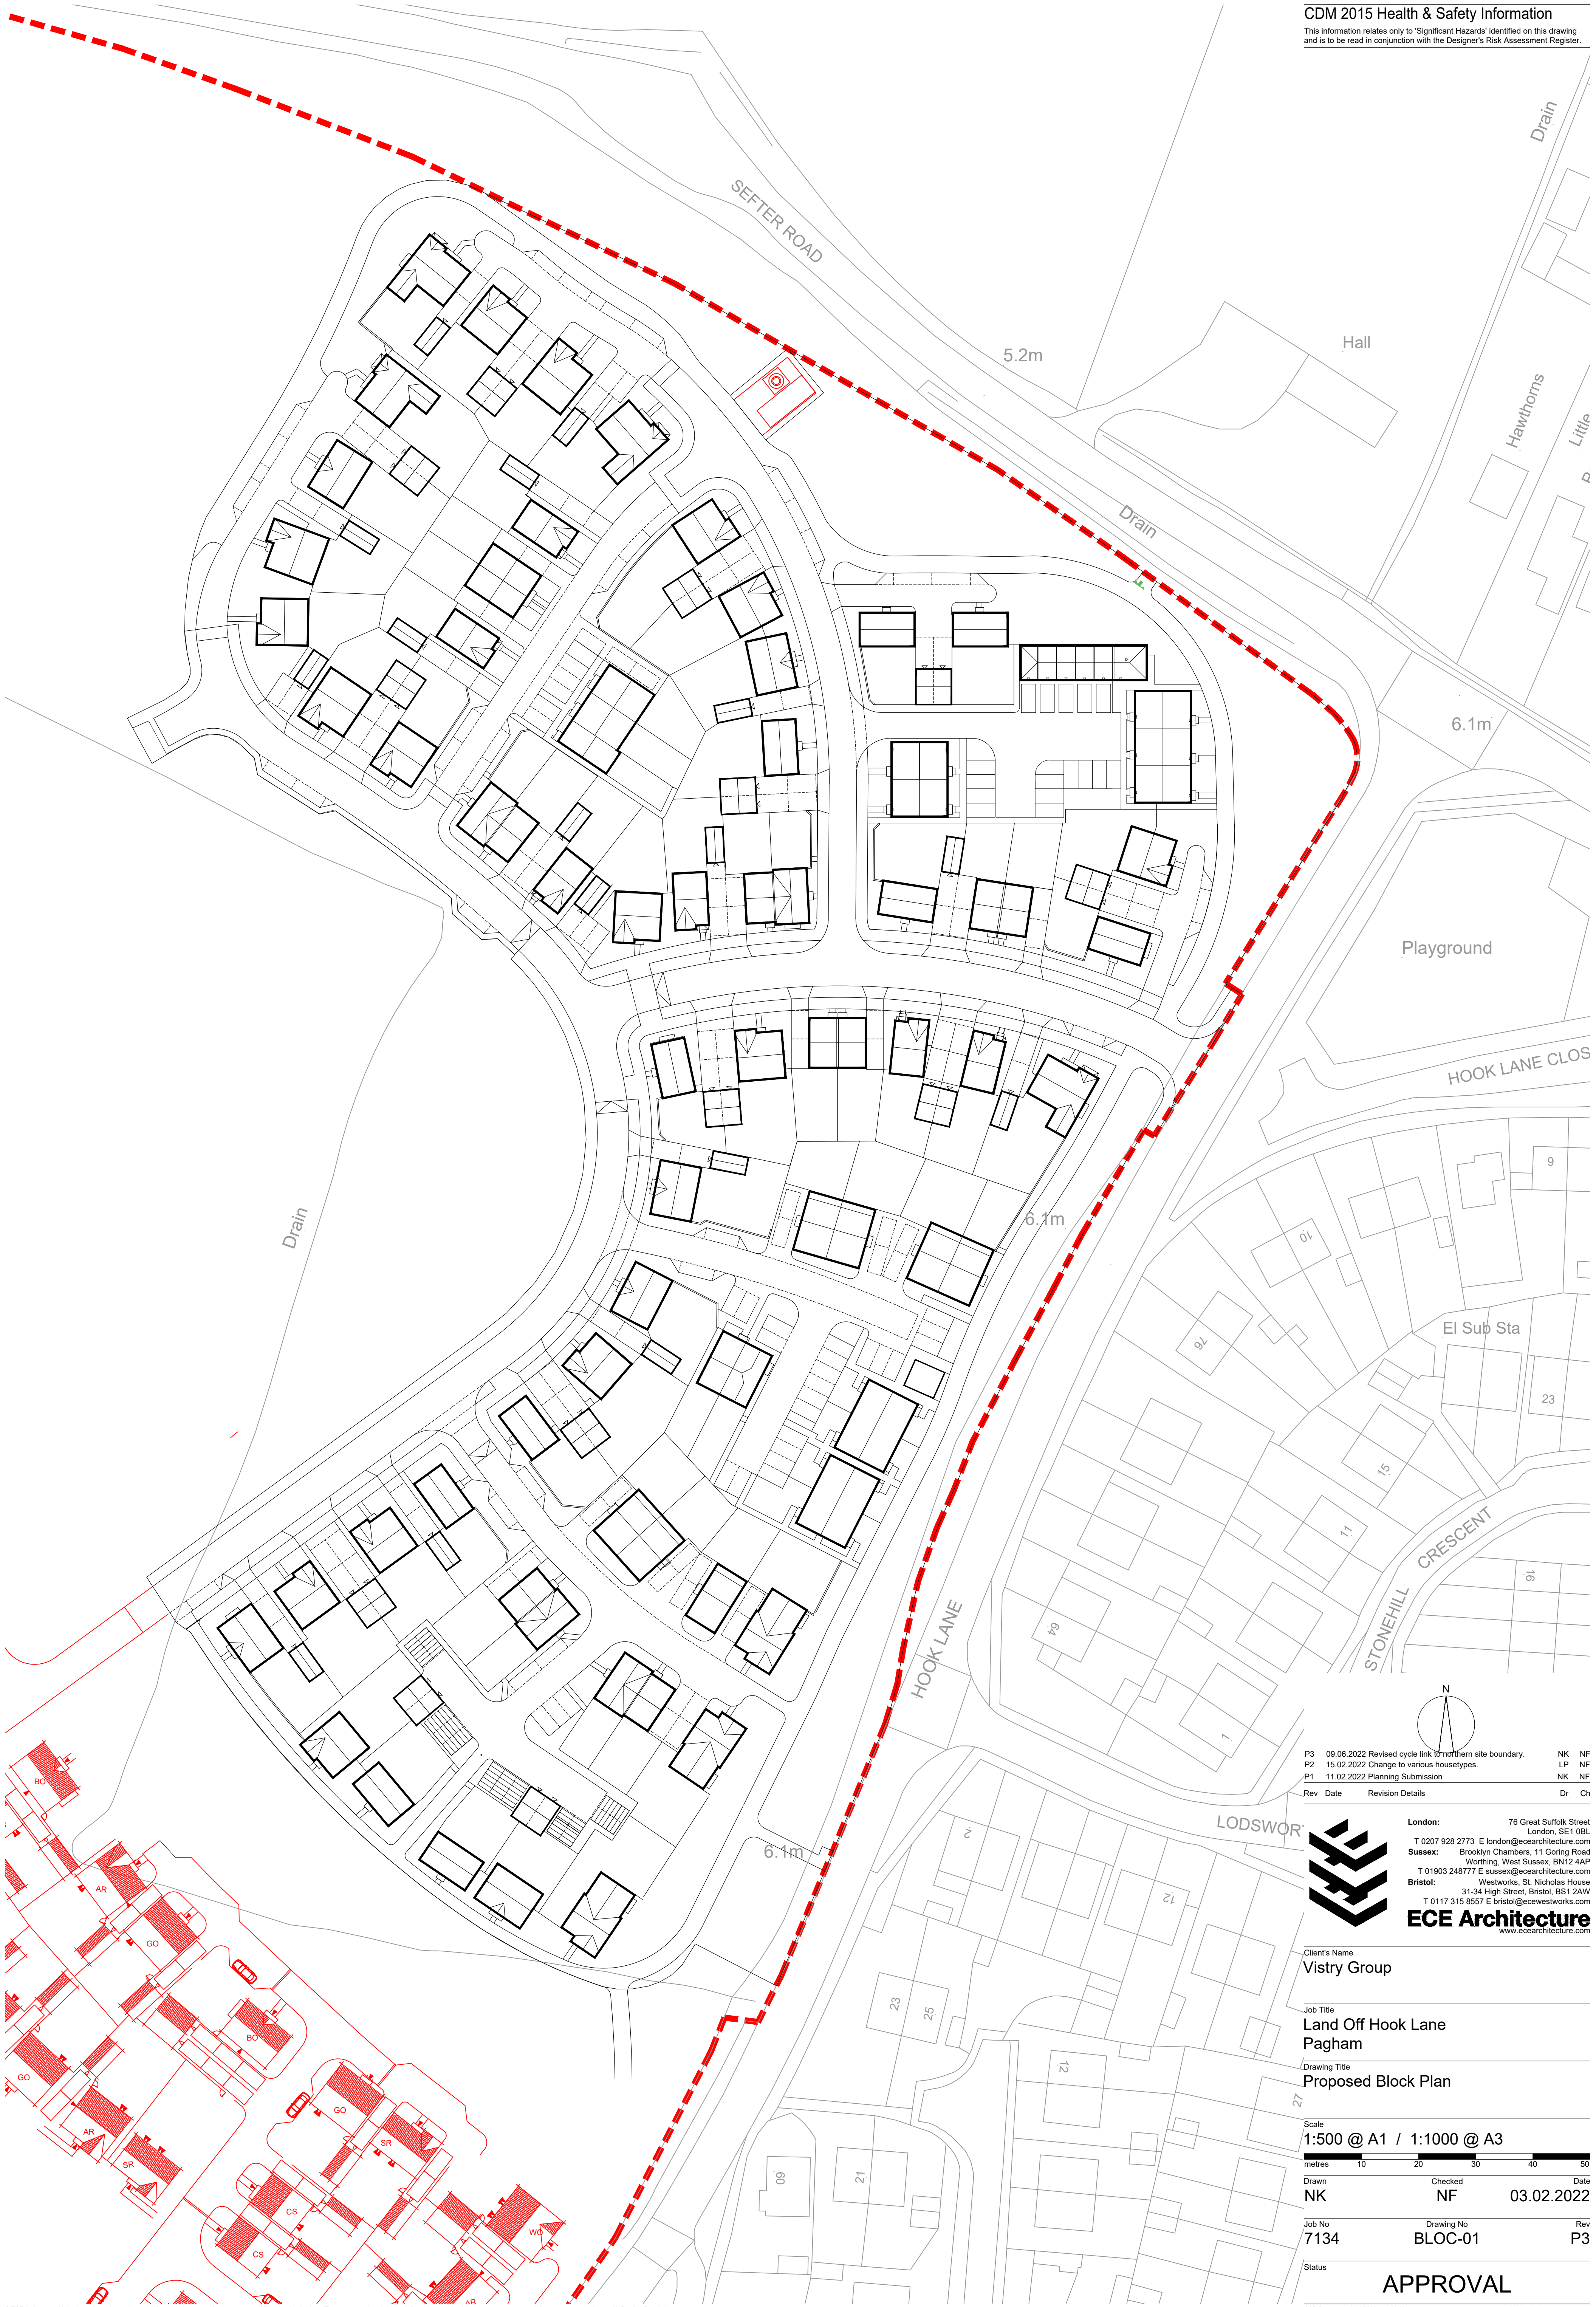

|    |            |                                               |    |    |
|----|------------|-----------------------------------------------|----|----|
| P3 | 09.06.2022 | Revised cycle link to northern site boundary. | NK | NF |
| P2 | 15.02.2022 | Change to various housetypes.                 | LP | NF |
| P1 | 11.02.2022 | Planning Submission                           | NK | NF |

| Rev | Date | Revision Details | Dr | Ch |
|-----|------|------------------|----|----|
|-----|------|------------------|----|----|



London: 76 Great Suffolk Street  
London, SE1 0BL  
T 0207 928 2773 E.london@ecearchitecture.com  
Sussex: Brooklyn Chambers, 11 Goring Road  
Worthing, West Sussex, BN12 4AP  
T 01903 248777 E.sussex@ecearchitecture.com  
Bristol: Westworks, St. Nicholas House  
31-34 High Street, Bristol, BS1 2AW  
T 0117 315 8557 E.bristol@ecewestworks.com  
**ECE Architecture**  
www.ecearchitecture.com

Client's Name  
**Vistry Group**

Job Title  
**Land Off Hook Lane  
Pagham**

Drawing Title  
**Proposed Block Plan**

Scale  
**1:500 @ A1 / 1:1000 @ A3**



| Drawn | Checked | Date       |
|-------|---------|------------|
| NK    | NF      | 03.02.2022 |

| Job No | Drawing No | Rev |
|--------|------------|-----|
| 7134   | BLOC-01    | P3  |

Status  
**APPROVAL**