JORDANS PHARMACY - 15, THE PARADE,
PAGHAM, BOGNOR REGIS, PO21 4TW

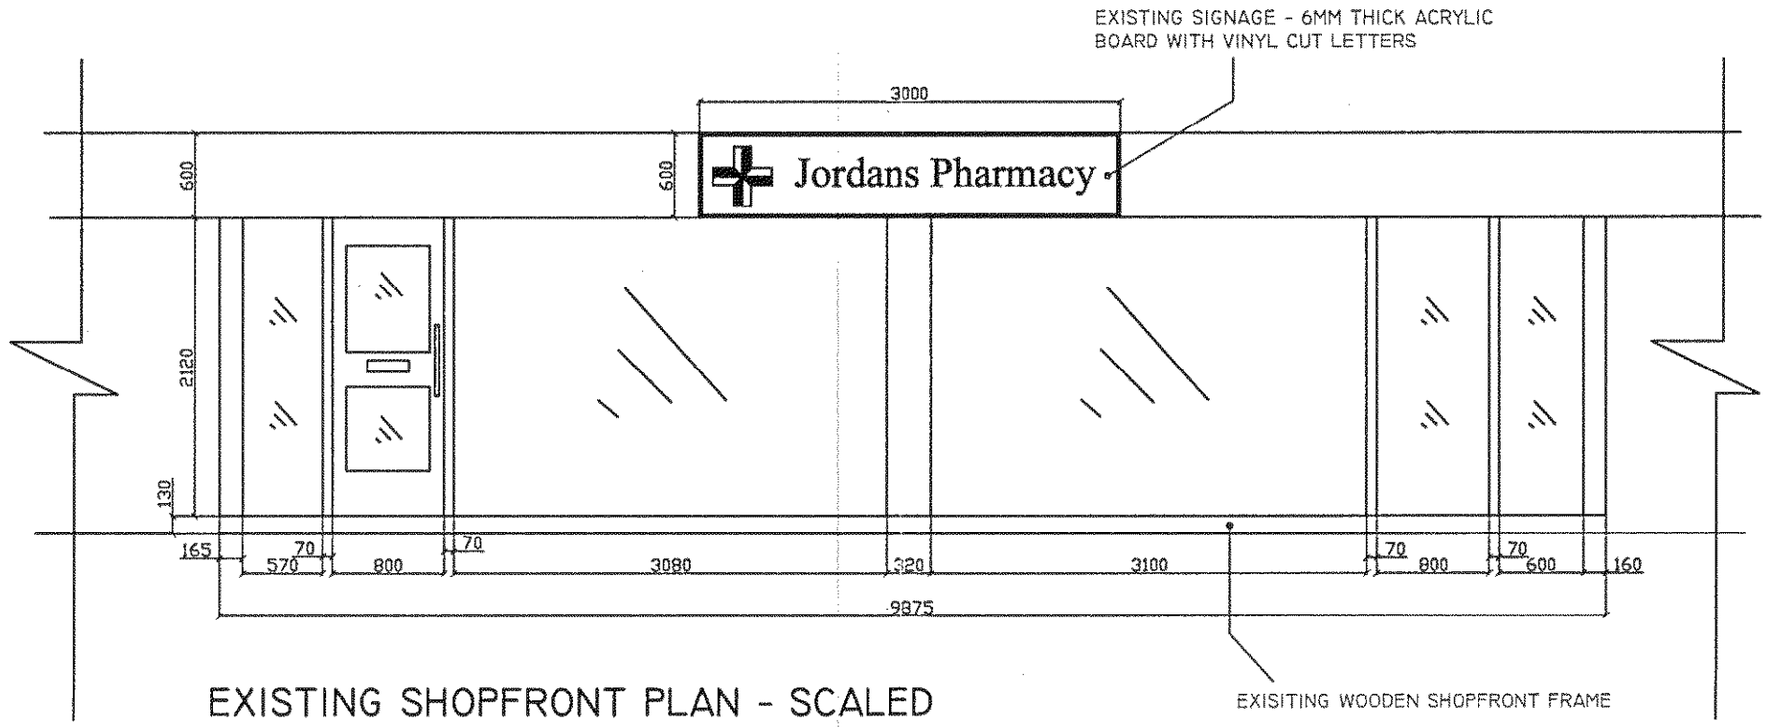

EXISTING SHOPFRONT PLAN - SCALED
ON A3 @ 1:50

ARUN DISTRICT COUNCIL
No. P 24 10 A
Received