JORDANS PHARMACY - 15, THE PARADE,
PAGHAM, BOGNOR REGIS, PO21 4TW

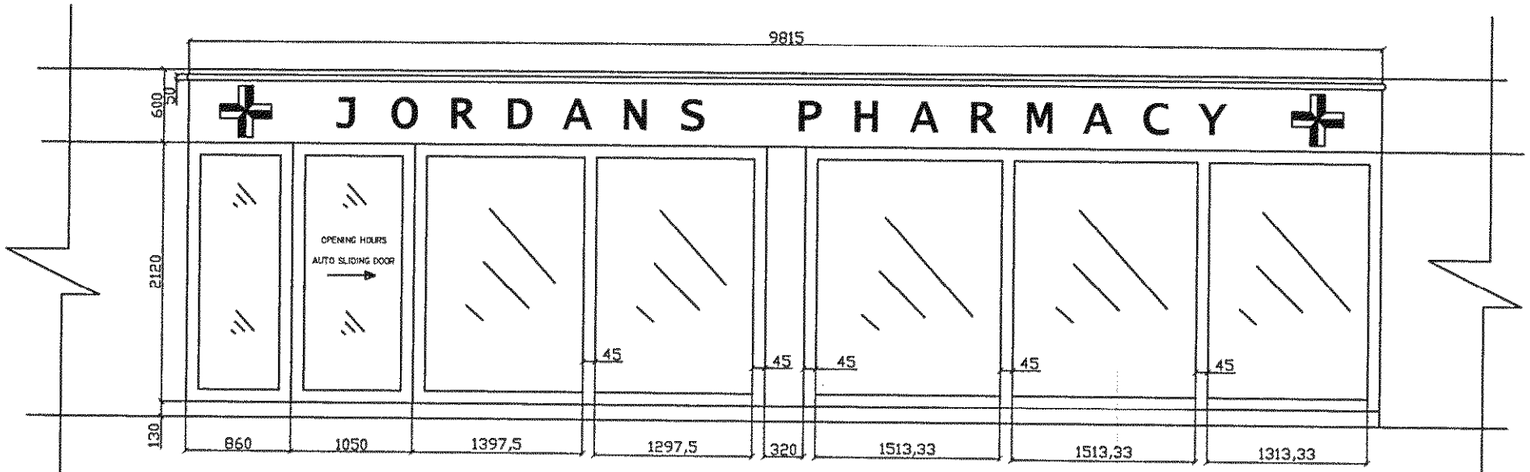

NEW PROPOSED SHOPFRONT PLAN - SCALED
ON A3 @ 1:50 (ALL DIMENSIONS IN MILLIMETRES)

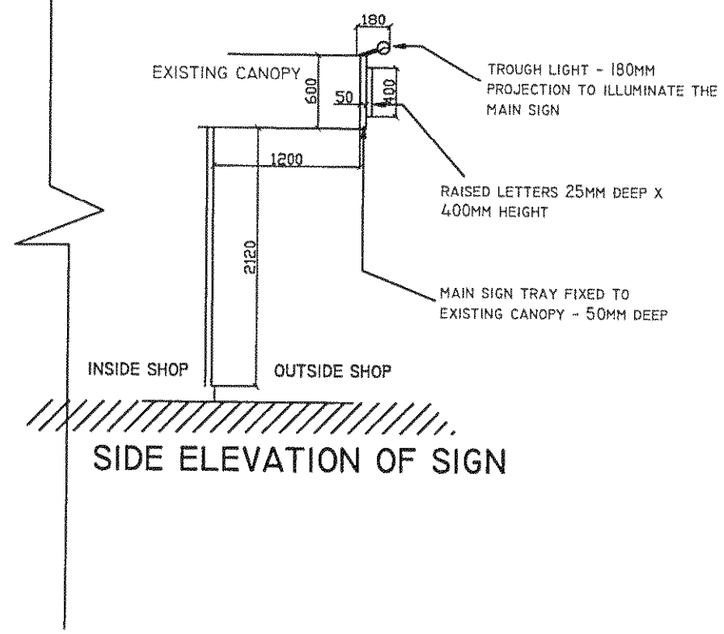

SIDE ELEVATION OF SIGN

SIGNAGE DETAILS

NEW SIGN TRAY CONSTRUCTED FROM ALUMINIUM WITH FOLDED AND WELDED 50MM RETURNS (SIGN MADE IN 2 PARTS) -

SIGN TO BE POWDER COATED IN PANTONE 284 U

JORDANS PHARMACY - LETTERS TO BE CONSTRUCTED FROM FLAT CUT BRUSHED ALUMINIUM AND FIXED TO THE SIGN USING STAND OFF LOCATORS (PLAIN WHITE)

ALL OTHER GRAPHICS APPLIED WITH VINYL - GREEN PHARMACY CROSS

SIGN TO BE ILLUMINATED USING OVERHEAD TROUGH LIGHT & POWDER COATED PAINT WHITE

SHOPFRONT FRAME DETAILS

SHOPFRONT MADE FROM POWER COATED ALUMINIUM FRAME - PLAIN WHITE

1 X AUTO SLIDING DOOR (1000MM OPENING)

SHOPFRONT TO BE FITTED WITH 6.4MM THICK LAMINATED SAFETY GLASS THROUGH OUT

OPENING HOURS - PLAIN FROSTED VINYL ON FRONT DOOR

ARUN DISTRICT COUNCIL
No. P 24 10 A
Received