




EXTERNAL FINISHES KEY	
	BRICK ONE - CHARTHAM MULTI BRICK
	BRICK TWO - MAPLEHURST LIGHT MULTI BRICK
	BRICK THREE - MAPLEHURST LIGHT MULTI BRICK WITH CHARTHAM MULTI BRICK FEATURE
	MARLEY ETERNIT CLADDING C18 SLATE GREY
	TILE HANGING - RUSSEL PLAN - COTTAGE RED
	FLINT BLOCK
	RE-CONSTITUTED STONE CILLS
	RUSSELL BUTE - COTTAGE RED
	RUSSELL BUTE - SLATE GREY
NOTES	
ALL RAIN WATER PIPES TO BE BLACK UPVC.	
FOR DOOR COLOURS PLEASE REFER TO STREET SCENES AND VISUALS.	
PROJECTED BRICKWORK 25mm	

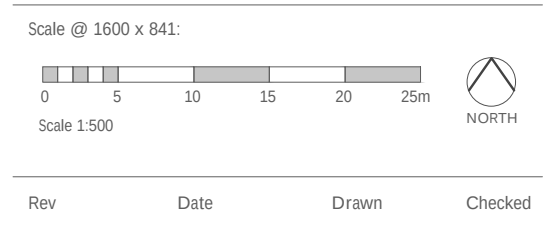

Drawn: FEBRUARY 2020
Drawn by: KEL
Check by: BB

Project

LAND NORTH OF SELTER ROAD
PAGHAM

Type

EXTERNAL FINISHES
PLAN

Client

Taylor Wimpey
COOPERABLE

Copyright © 2020 Taylor Wimpey (UK) Limited. All Rights Reserved. This document is the property of Taylor Wimpey (UK) Limited. It is not to be reproduced, stored in a retrieval system, or transmitted in any form or by any means, electronic, mechanical, photocopying, recording, or by any information storage or retrieval system, without the prior written permission of Taylor Wimpey (UK) Limited.