




Key

- 9 Rear Access Point
- d Garage Door Access
- Cycle Storage within
Garage or Store
- Possible Location for 1.8m x 1.2m Shed for Cycle Storage with
‘Approved’ Ground Anchor for Securing Cycles
- Area of Hardstanding for Refuse and Recycle Bins
- ▮ Bin Collection Points

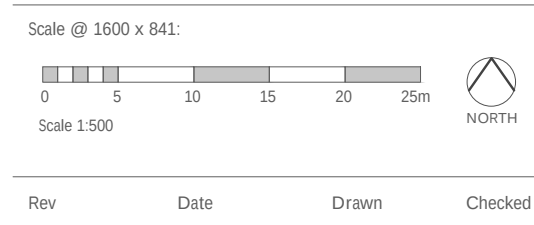

Project: LAND NORTH OF SEFTER ROAD
PAGHAM

Title: BIN AND CYCLE STORAGE
PLAN

Client: **Taylor Wimpey**

Date: FEBRUARY 2020

Drawn by: KEL

Checked by : BB

REV.



COOPER & BALLIE

Cooper Marine Limited - Consultant House, 24 Gleditsia Road, Salford, Surrey GU11 1JN - Telephone 02716 450028 - www.coopermarine.co.uk
This drawing and the works depicted are the copyright of Cooper Marine Ltd and may not be reproduced or amended, except by written permission. No liability will be accepted for amendments made by other persons.