


- Notes
1. This drawing has been prepared in accordance with the scope of RPS's appointment with its client and is subject to the terms and conditions of that appointment. RPS accepts no liability for any use of this document other than by its client and only for the purposes for which it was prepared and provided.
 2. If received electronically it is the recipient's responsibility to print to correct scale. Only written dimensions should be used.
 3. This drawing should be read in conjunction with all other relevant drawings and specifications.

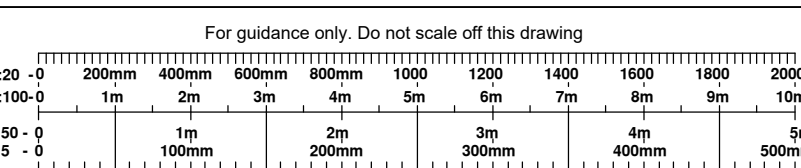

Safety, Health & Environment Information

In addition to the hazards / risks normally associated with the types of work detailed on this drawing take note below. It is assumed that all works on this drawing will be carried out by a competent contractor working, where appropriate, to an appropriate method statement.

Construction risks	Maintenance/Clearing risks	Demolition/Adaption risks

Landscape Key

- Existing trees to be retained
- Proposed tree planting
- Proposed shrub planting
- Proposed hedge planting
- Amenity grassed areas
- Gravel Areas (Allow 75mm depth as gravel spec)
- Landscape structural buffer mix planting
- Wildflower seed mix
- Wetland / pond edge seed mix



Rev	Description	By	Chk	Date
-----	-------------	----	-----	------

MAKING COMPLEX EASY

Salisbury House, 2A Tetterhall Road,
Wolverhampton, West Midlands, WV1 4SA
T: 01902 305500 E: enquiries@rpsgroup.com

Client **Taylor Wimpey**

Project **Land North of Sefter Road, Pagham**

Title **Soft Landscape Strategy (Sheet 2 of 9)**

Status	Scale	Date Created
Approval	1:200 @A0	Feb 2020
Task Team Manager	Information Manager	Task Information Manager
DC	DMB	DC

Document Number
JSL3457-RPS-XX-EX-DR-L-902

Project Code - Originator - Zone - Level - Type - Role - Drawing Number	Suitability	Revision
RPS3457	S3	P01

rpsgroup.com