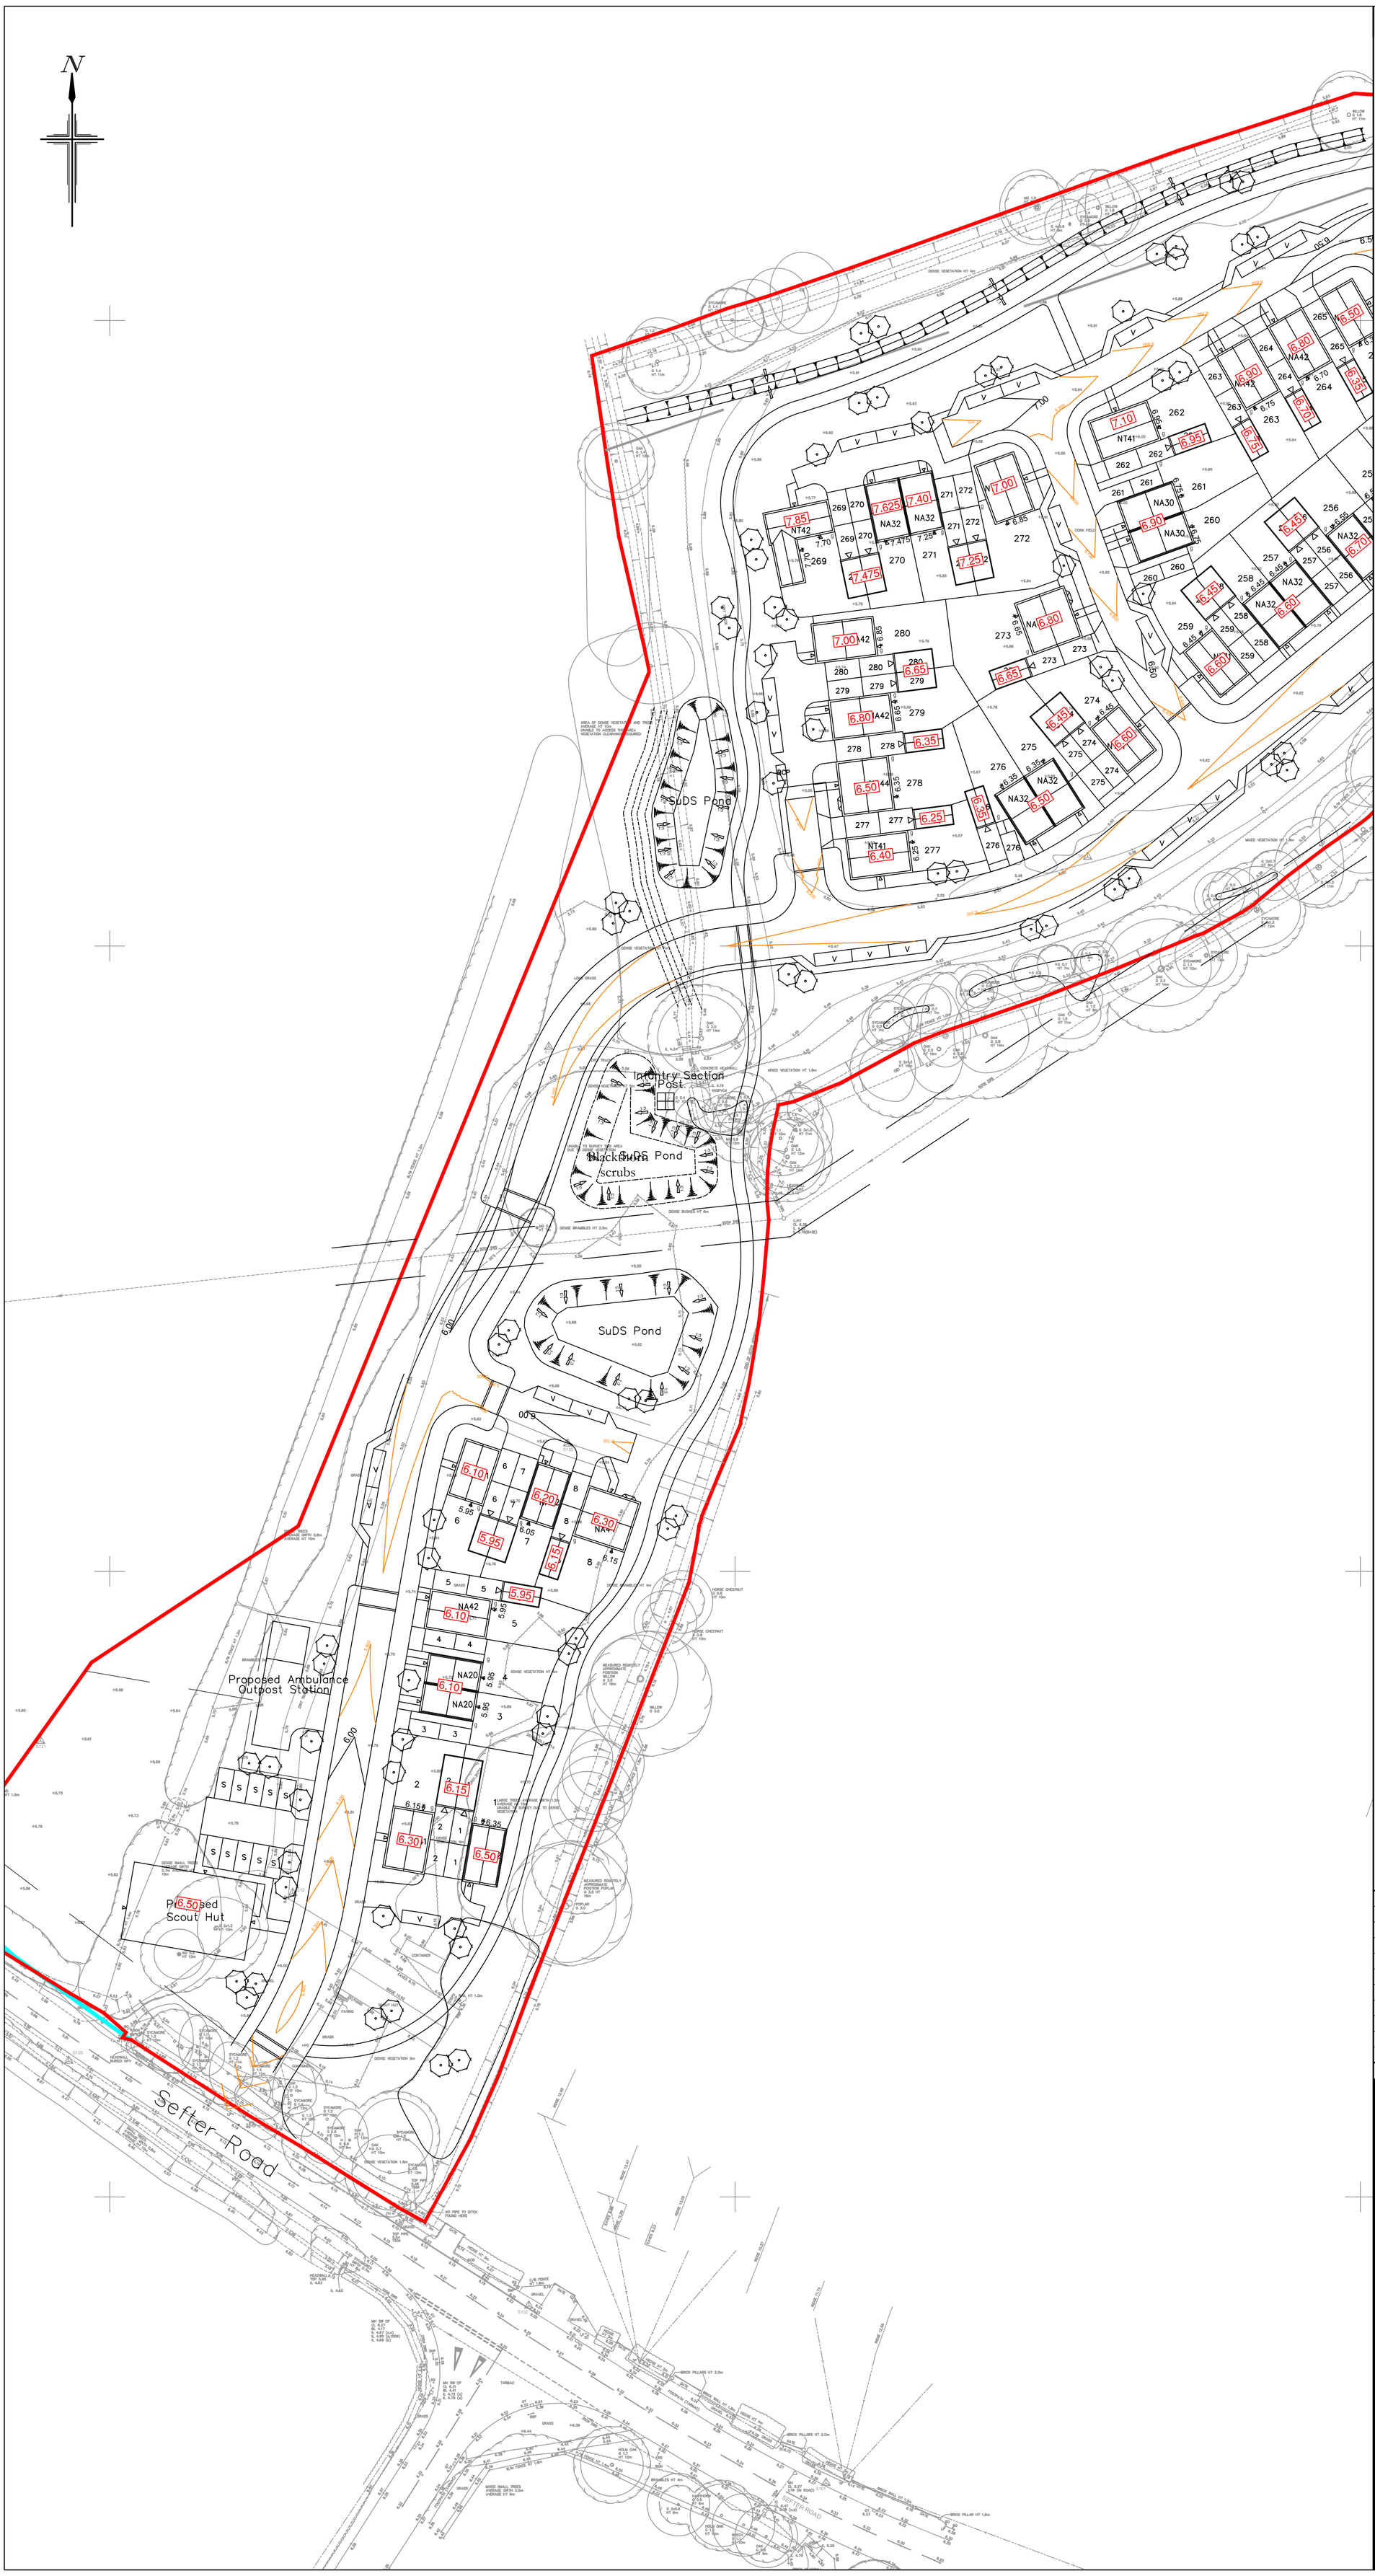


## NOTES

1. All dimensions are in metres unless stated otherwise.
2. Do not scale from this drawing. Only written dimensions are to be used.
3. This drawing should be read in conjunction with the architect's and structural Engineer's design drawings and specification.
4. Site layout based on Cooper Baillie Planning Layout, drawing number CB_84-139_001 dated 28 February 2020.
5. Topographic Survey information shown in this drawing is based on MK Surveys LTD, Site PAS 128:2014 Utility Survey, Project Number 25634, dated July 2018.
6. The current level strategy is preliminary and is subject to further design development.
7. The proposed finished levels are indicative only and subject to further design development. The finished floor levels may vary by 300mm from what is currently proposed.
8. The extent of retaining walls, concrete gravel boards, steps and potential pathways aren't shown on layout subject to further design development.
9. ***ANY VARIANCE OR DISCREPANCY MUST BE REPORTED BACK TO RCP ENGINEERING BEFORE WORK BEGINS.***

## KEY

| | |
|---|---|
| Site Boundary ***(Based on Cooperbaillie Architects Site Layout,drawing number CB_84_139_001)*** | |
| Proposed Finish Floor Level | 7.40 |
| Proposed Ground Level | + 6.12 |
| Existing Ground Level | + 6.12 |
| Proposed Road Contours | |

## CDM NOTES

1. EXISTING SERVICES. Depth of existing services must be determined prior to works commencing. The contractor is responsible for establishing underground services in accordance with HSE Guidance note HS (G) 47. Any services which would be within the proposed construction layers must be lowered to below the sub-base.

0m 5m 10m 20m 30m 40m 50m

SCALE BAR 1:500 at A1

| Rev. | Date | Details | By | Chkd | Appd |
|---|---|---|---|---|---|

Client:- Taylor Wimpey

Site:- Sefter Road, Bognor

Drawing Title:- Levels Strategy Layout

Sheet 1 of 3

| | | | |
|---|---|---|---|
| Date: January 2020 | | Scales: 1:500 at A1 | |
| Drawn: TA | Checked: TK | Approved: TRS | |

Drawing No. WSC/E4775/016

FOR INFORMATION ONLY

RCP ARCHITECTURE & CIVIL ENGINEERING
Rogers Cory Partnership
Architectural and Civil Consultants
The Old School Old School Road
Hook Hampshire RG27 9NJ
T: 01256 769269 E: mail@rcpconsultants.co.uk W: rcpconsultants.co.uk

ARUN DISTRICT COUNCIL P/24/20/RES