


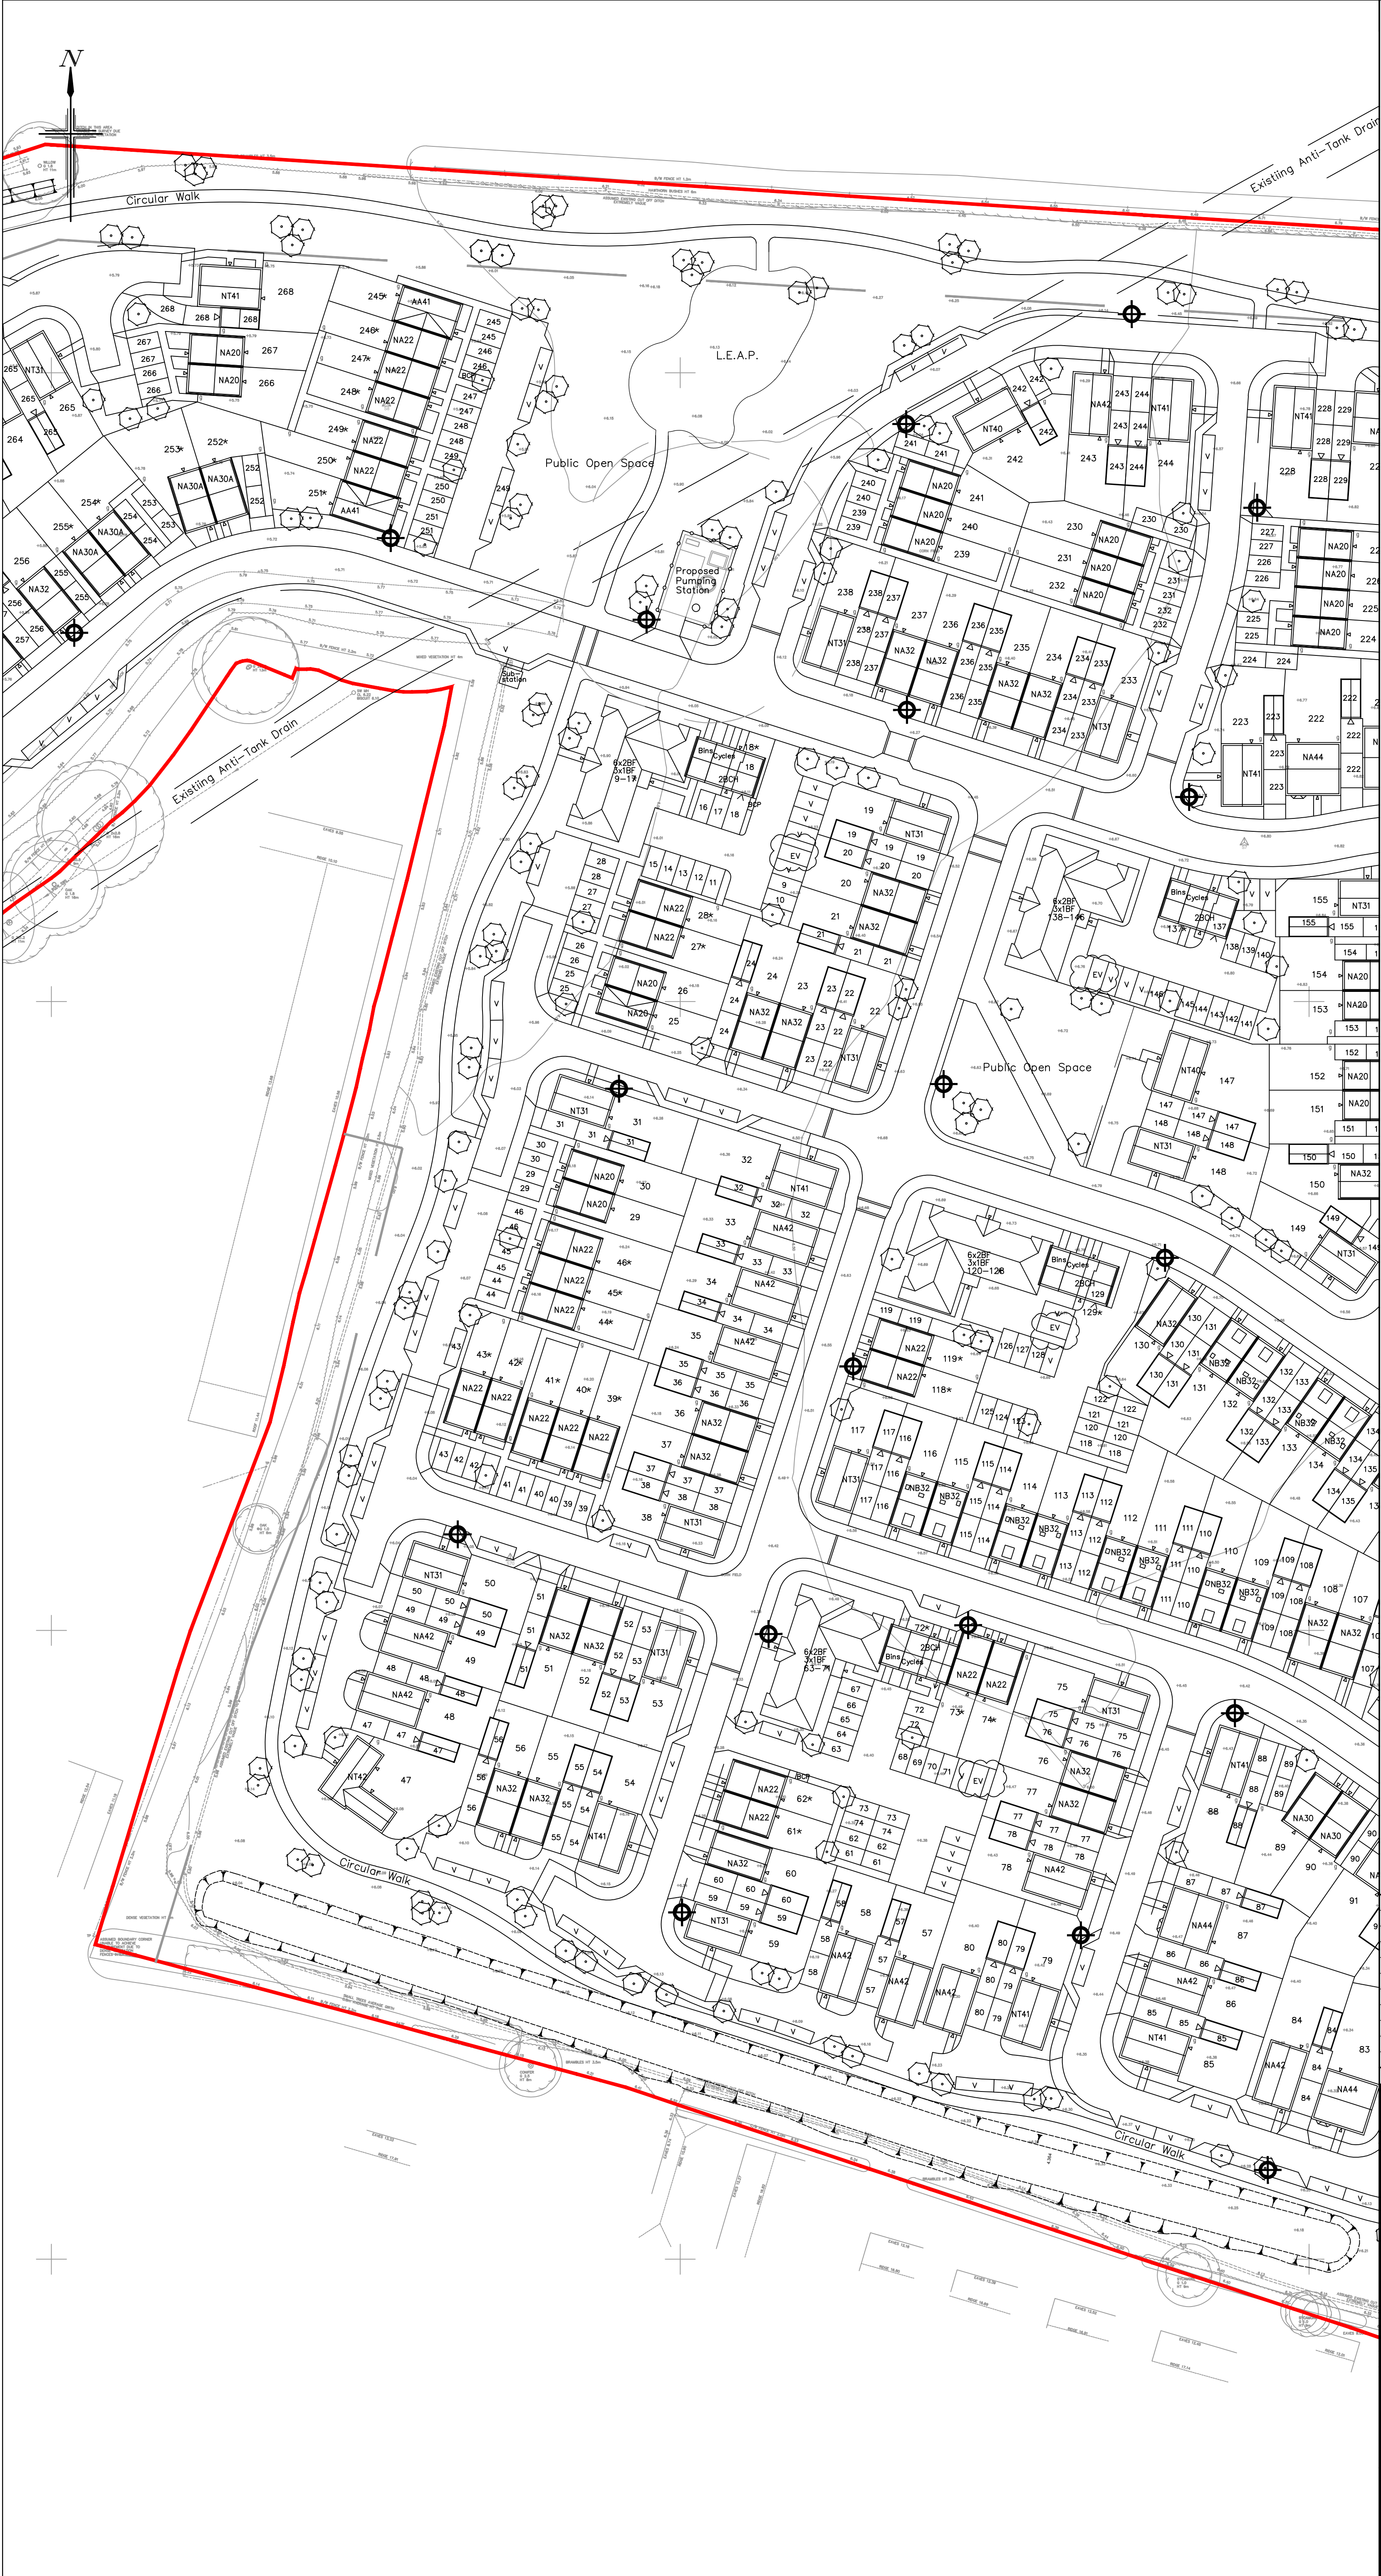

- NOTES**
1. All dimensions are in metres unless stated otherwise.
 2. Do not scale from this drawing. Only written dimensions are to be used.
 3. This drawing should be read in conjunction with the architect's and structural Engineer's design drawings and specification.
 4. Site layout based on Cooper Baillie Planning Layout, drawing number CB_84-139_001 dated 28 February 2020.
 5. Topographic Survey information shown in this drawing is based on MK Surveys LTD, Site PAS 128:2014 Utility Survey, Project Number 25634, dated July 2018.
 6. **ANY VARIANCE OR DISCREPANCY MUST BE REPORTED BACK TO RCP ENGINEERING BEFORE WORK BEGINS.**
 7. **FINALISED LOCATIONS OF STREET LIGHTING COLUMNS AND ANY RELOCATION OF PROPOSED PLANTING TO SUIT, SUBJECT TO DETAILED LIGHTING DESIGN.**

- KEY**
- Site Boundary
(Based on Cooperbaillie Architects Site Layout, drawing number CB_84_139_001)
 - Potential Lighting Column Position (39 No.)

CDM NOTES

1. **EXISTING SERVICES:** Depth of existing services must be determined prior to works commencing. The contractor is responsible for establishing underground services in accordance with HSE Guidance note HS (G) 47. Any services which would be within the proposed construction layers must be lowered to below the sub-base.

SCALE BAR 1:500 at A1

Rev.		Date	Details	By	Chkd	Appd
Client:-						
Site:-			Drawing Title:-			
Sefter Road, Bognor			Street Lighting Strategy Layout			
Sheet 2 of 3						
Date:		February 2020		Scales:		1:500 at A1
Drawn:		TA	Checked:	TK	Approved: TRS	
Drawing No.						
WSC/E4775/021						
FOR INFORMATION ONLY						
		Rogers Cory Partnership Architectural and Civil Consultants The Old School - Old School Road Hook - Hampshire RG27 9NJ				
T: 01256 769269 E: mail@rcpconsultants.co.uk W: rcpconsultants.co.uk						