

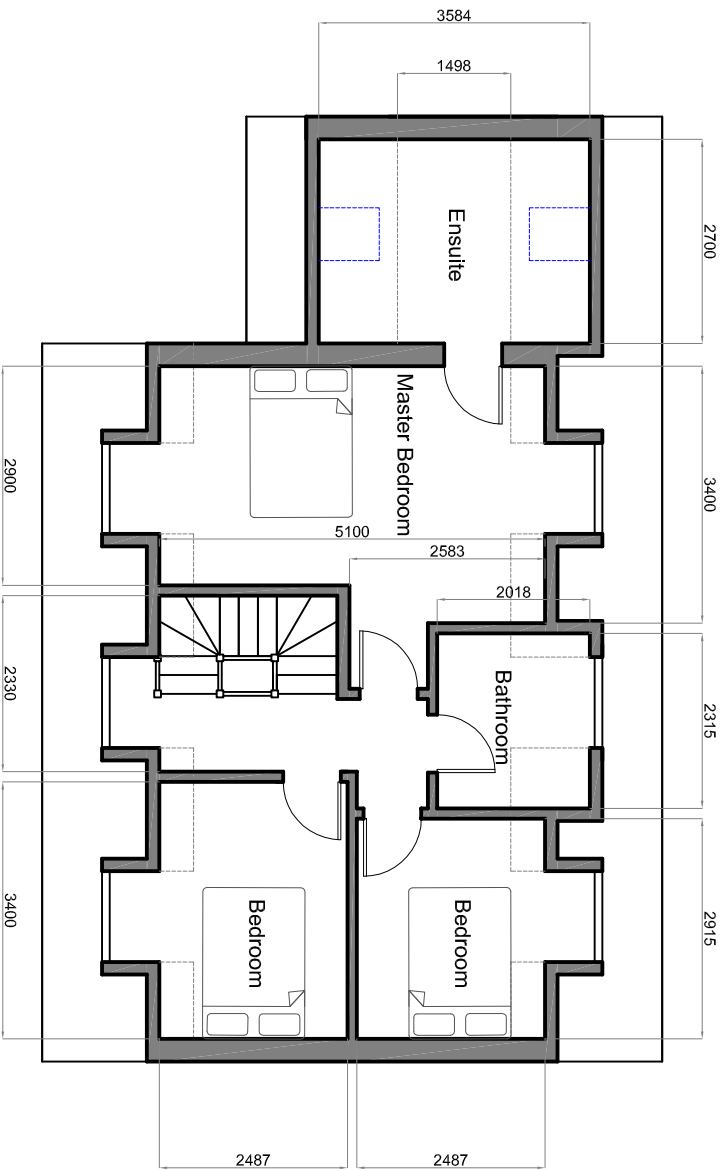


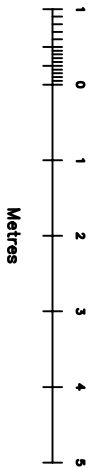

Proposed First Floor Plan

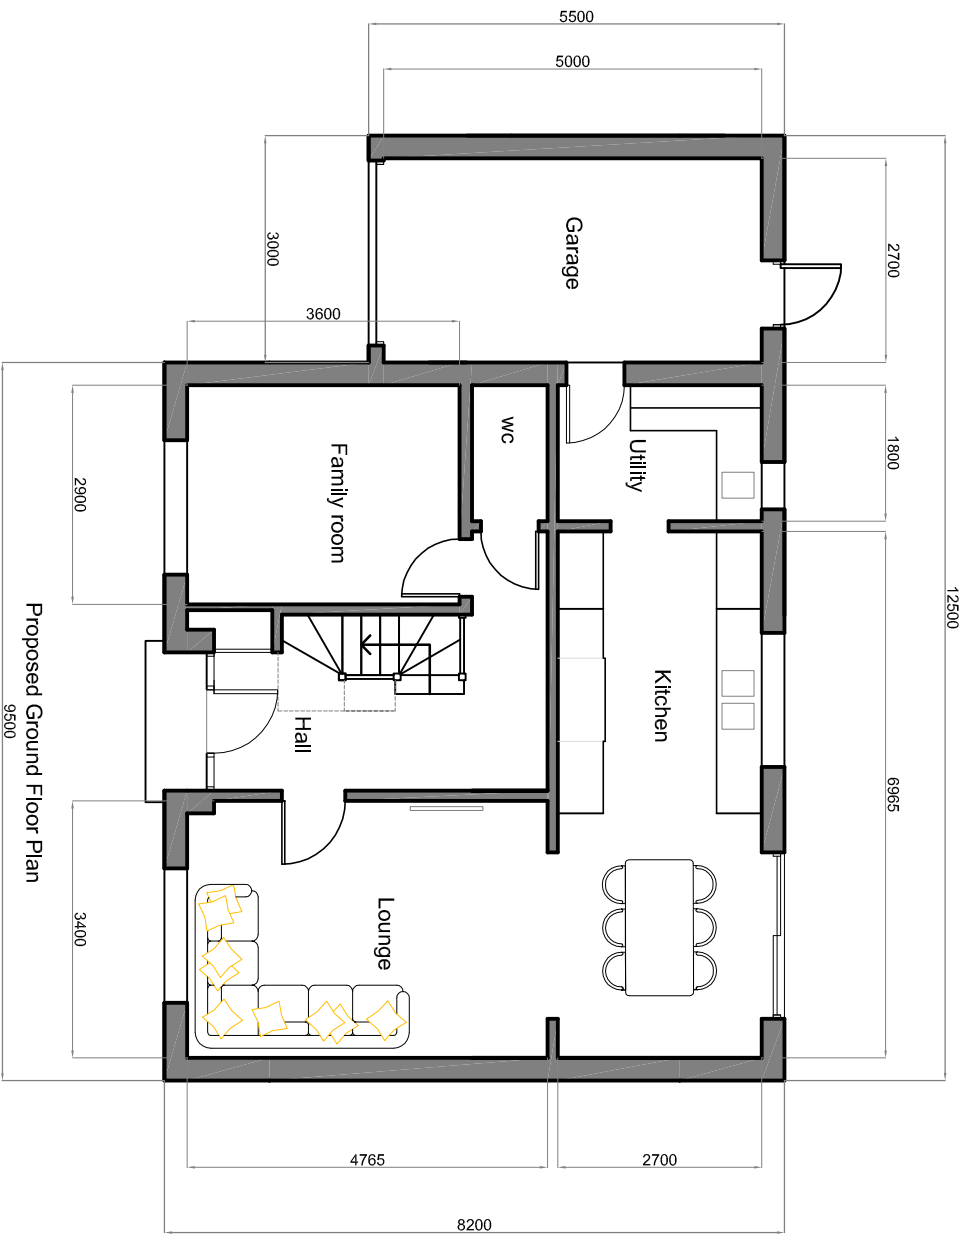

Proposed Ground Floor Plan

Peter J. Gardner Architectural Design Consultant	
	www.architecturaldesignsolutions.co.uk 07967 205249
Job Title	Jenin, Nyetimber Lane Bognor Regis PO21 3JT
Drawing Title	Proposed New Dwelling Floor Plans
Client	R.B
Date	12/05/2017
Drawn	P.J.G
Scale	1:100 on A3
Drq No.	NTL/P/01