


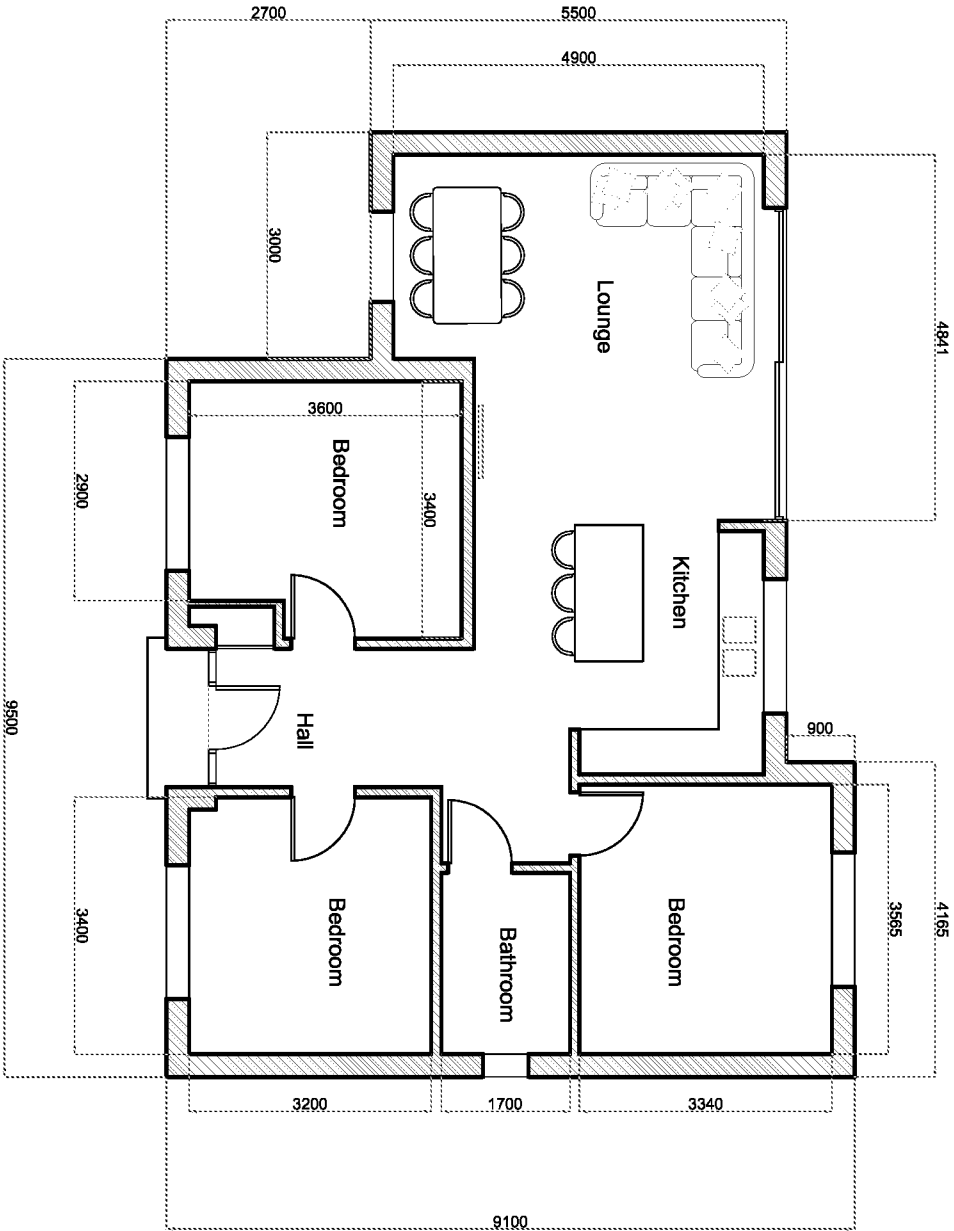

Proposed Ground Floor Plan

Peter J. Gardner Architectural Design Consultant	
Job Title	Jenin, Nyetimber Lane Bognor Regis PO21 3JT
Drawing Title	Proposed New Dwelling Floor Plan
Client	R.B
Date	30/05/2018
Drawn	P.J.G
Scale	1:100 on A3
Drwg No.	NTL/P/01
A	