




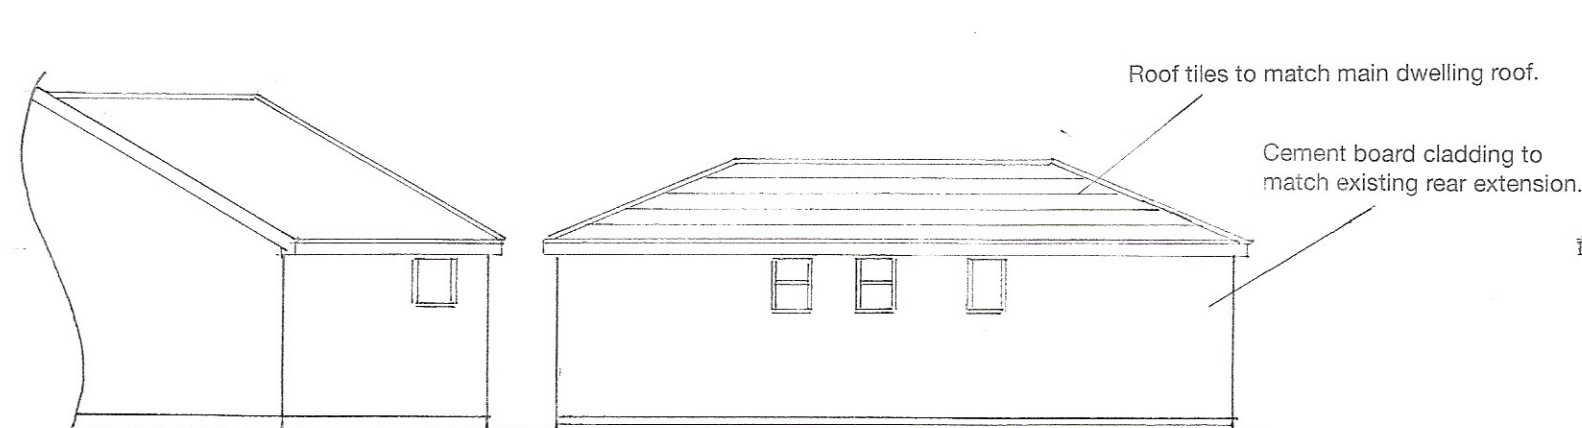

south

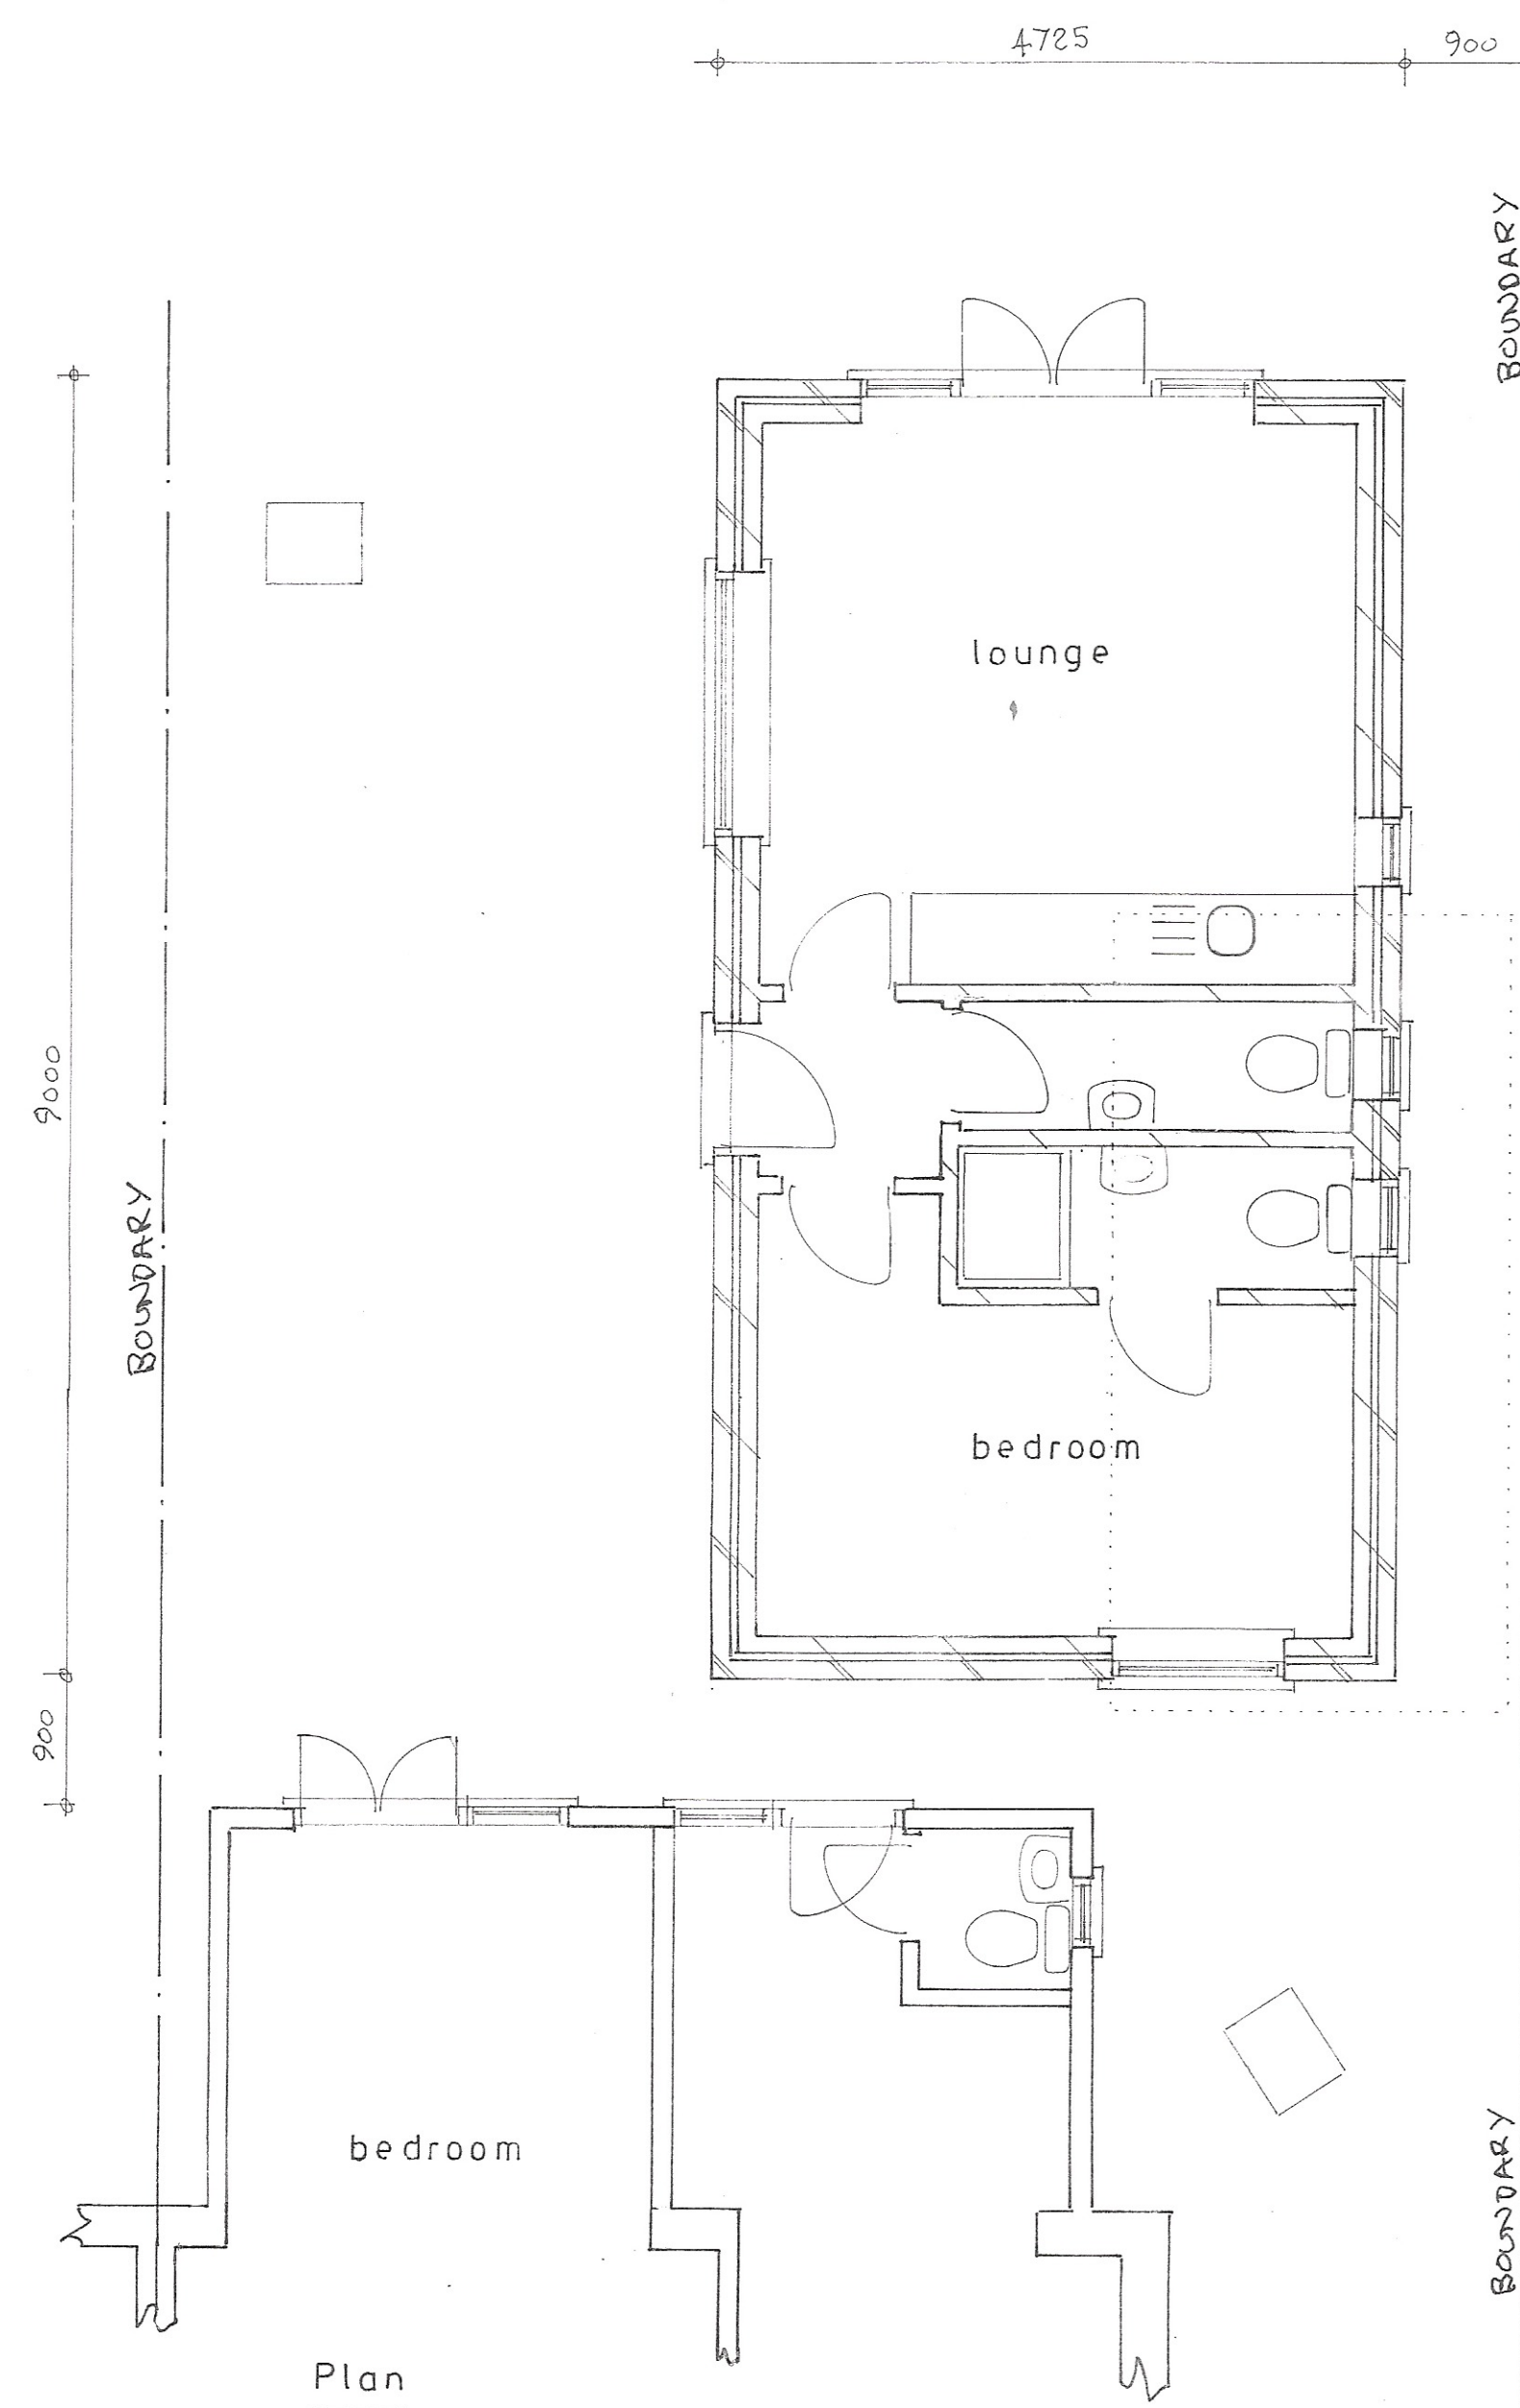


north

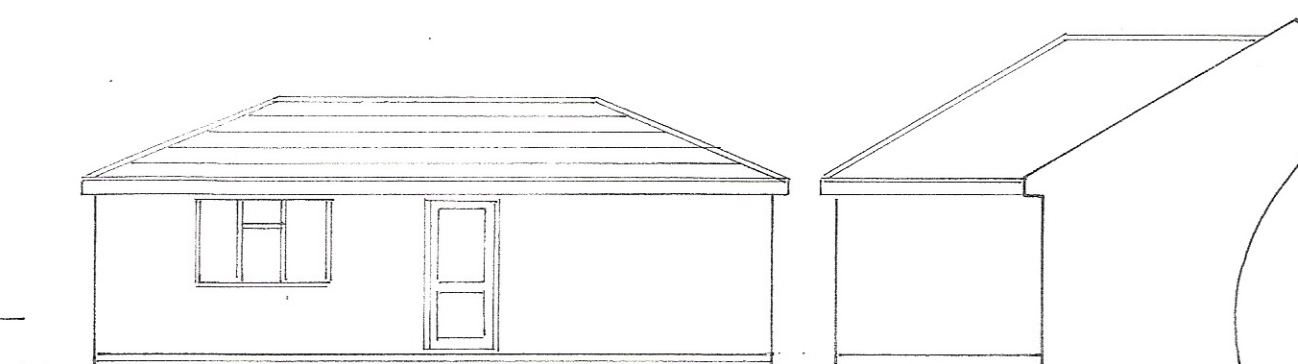

east

1 : 100

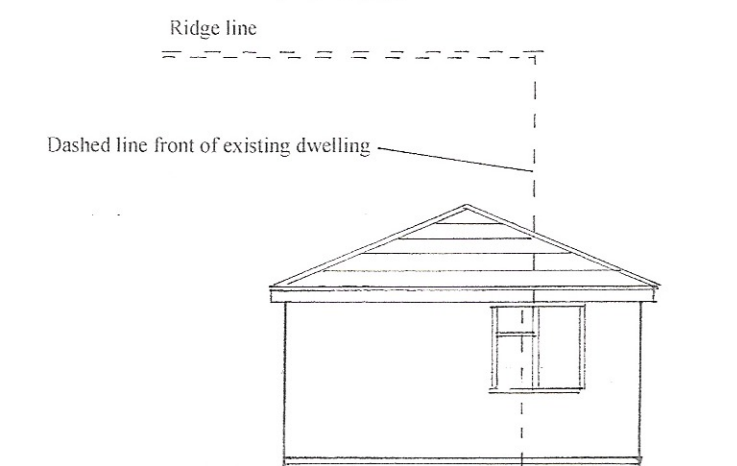

west

