

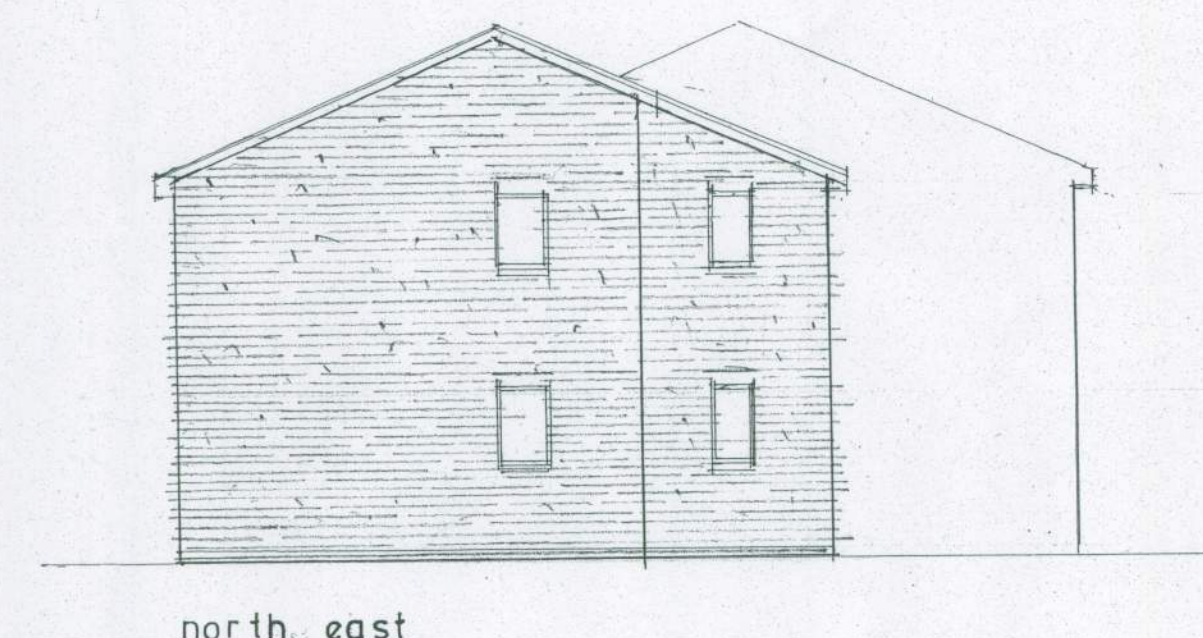
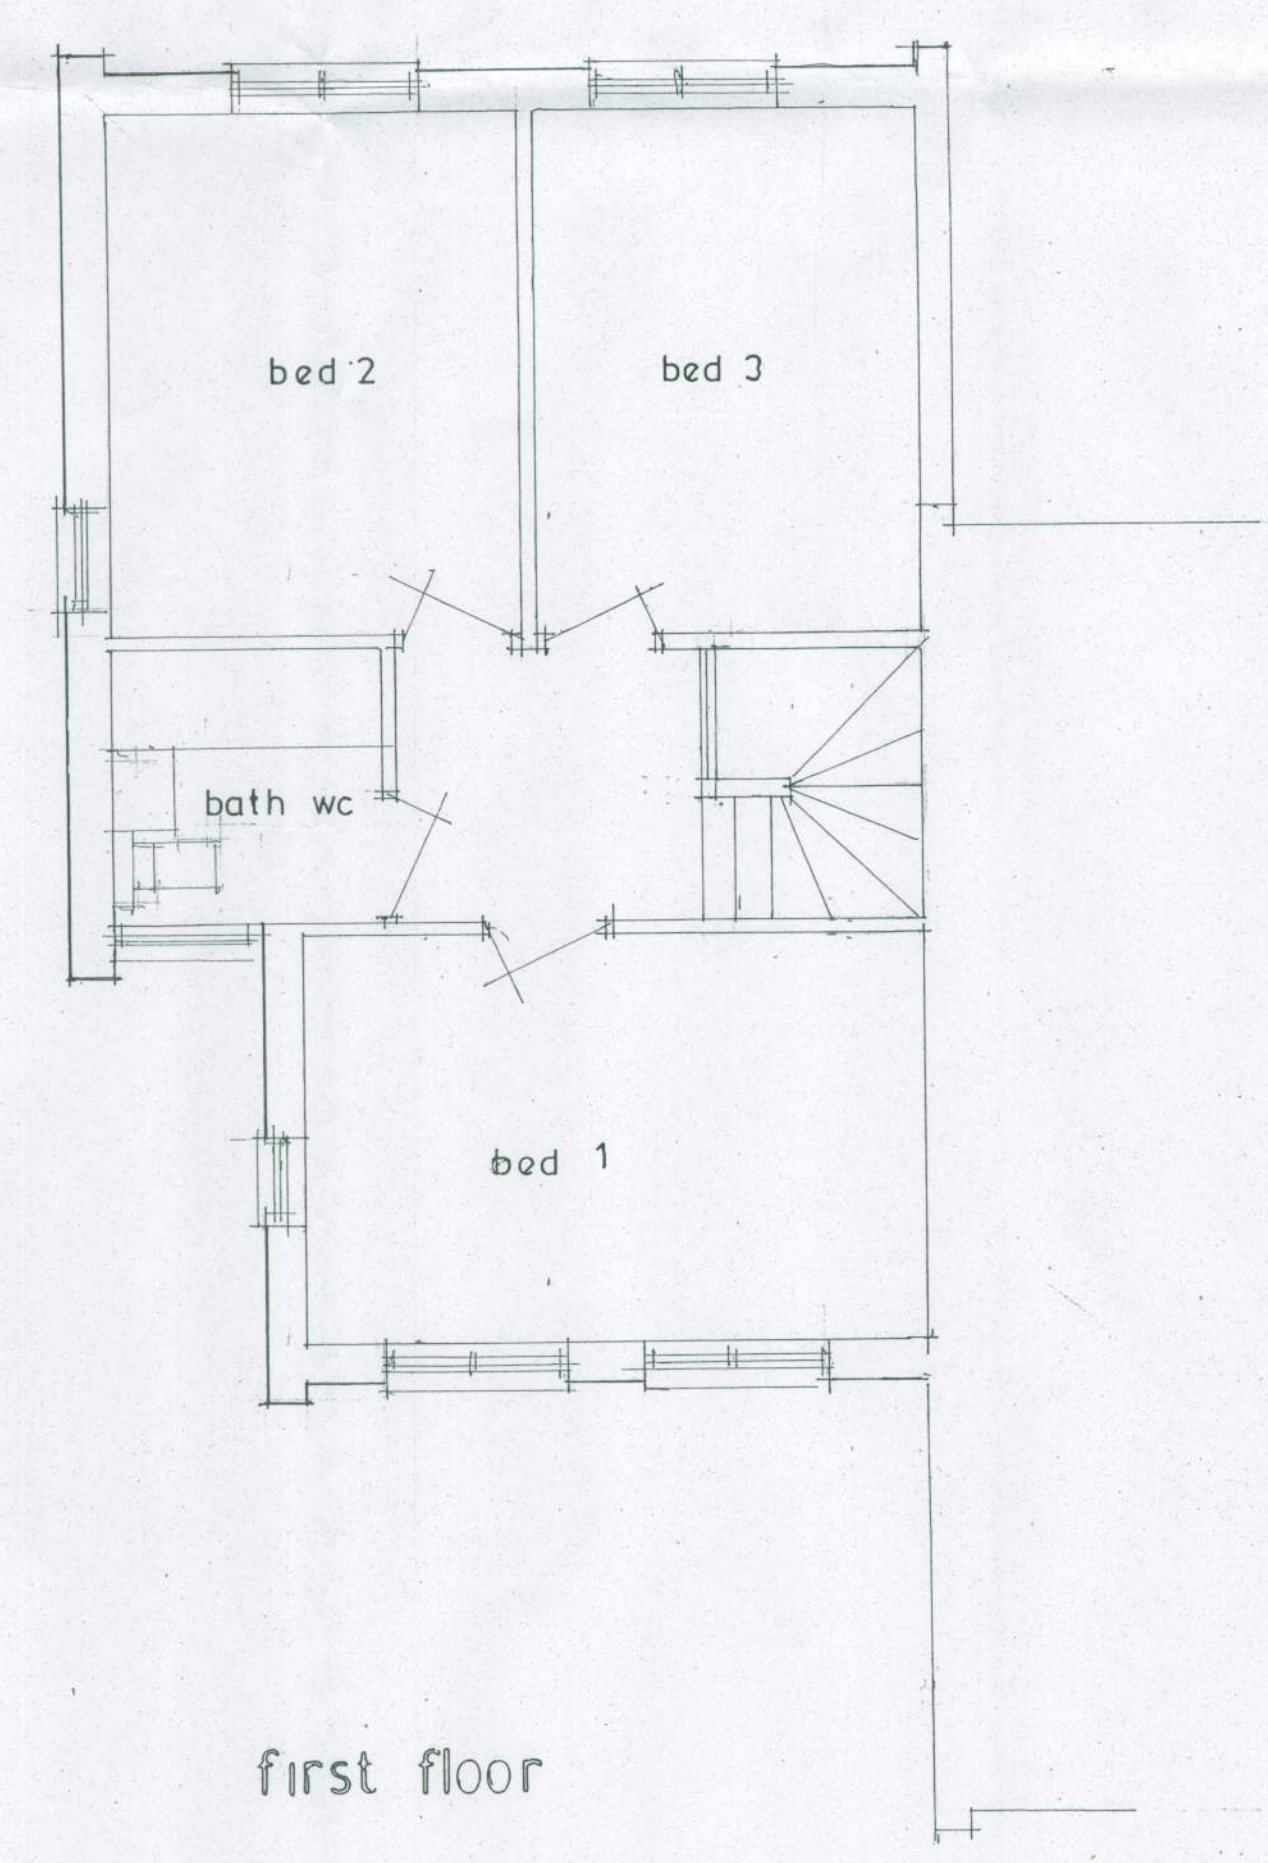
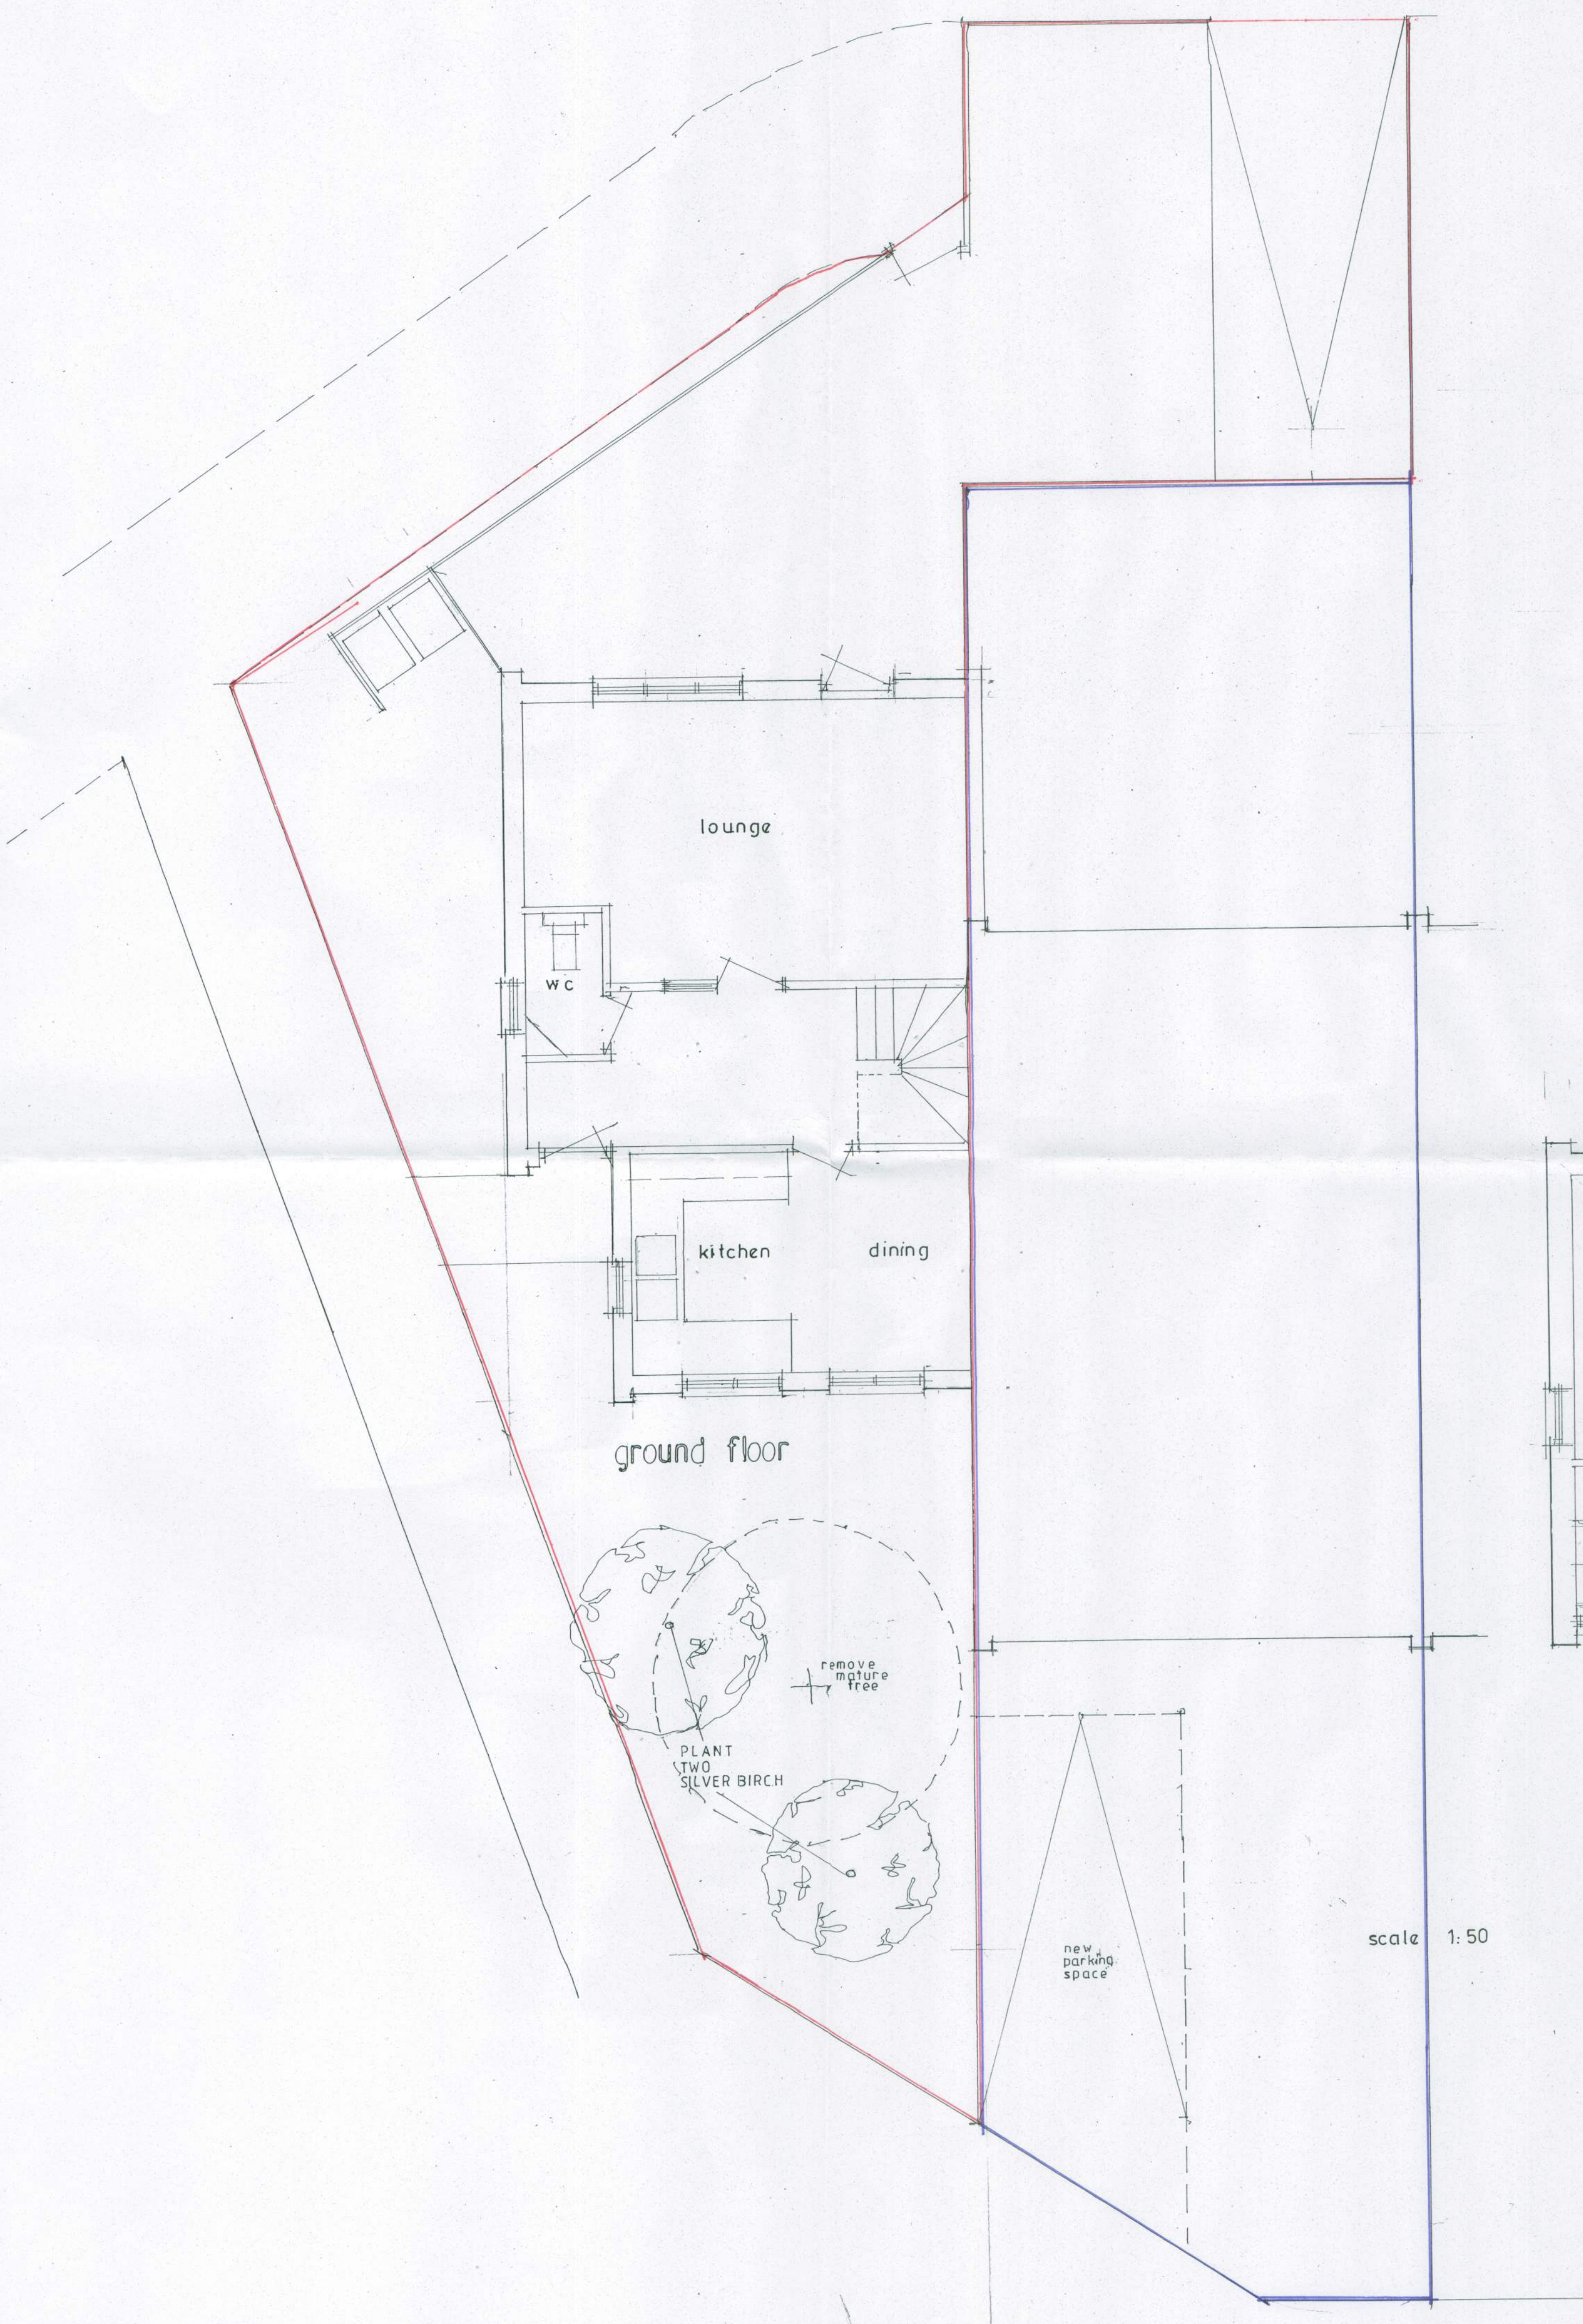
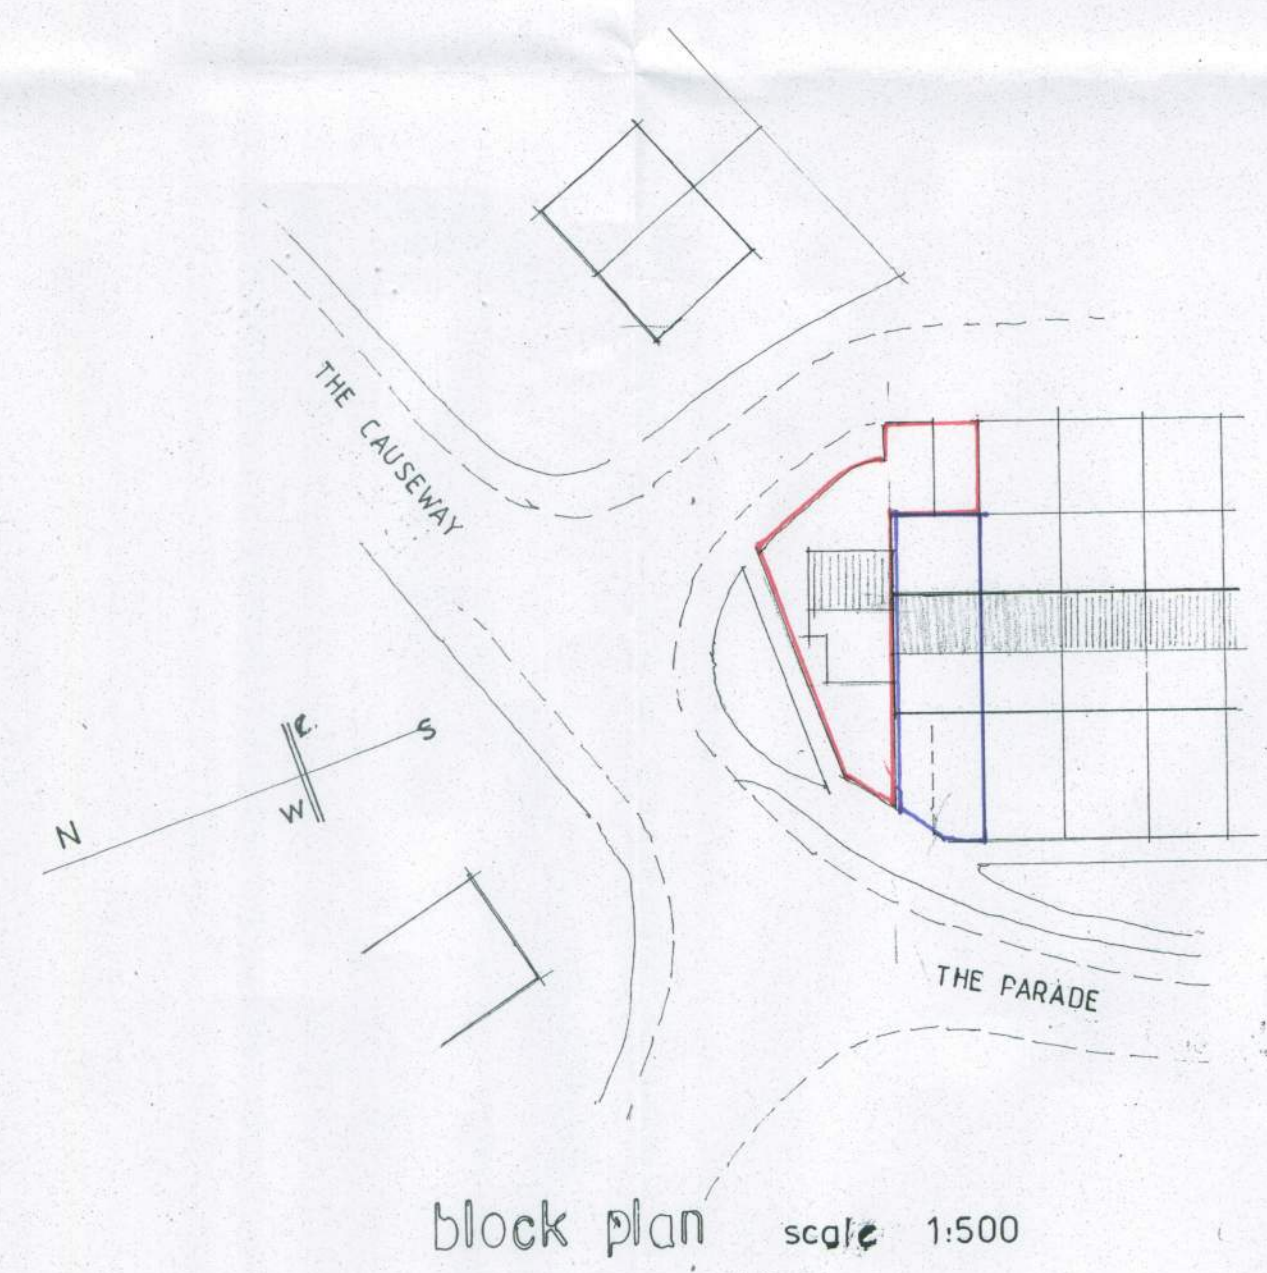


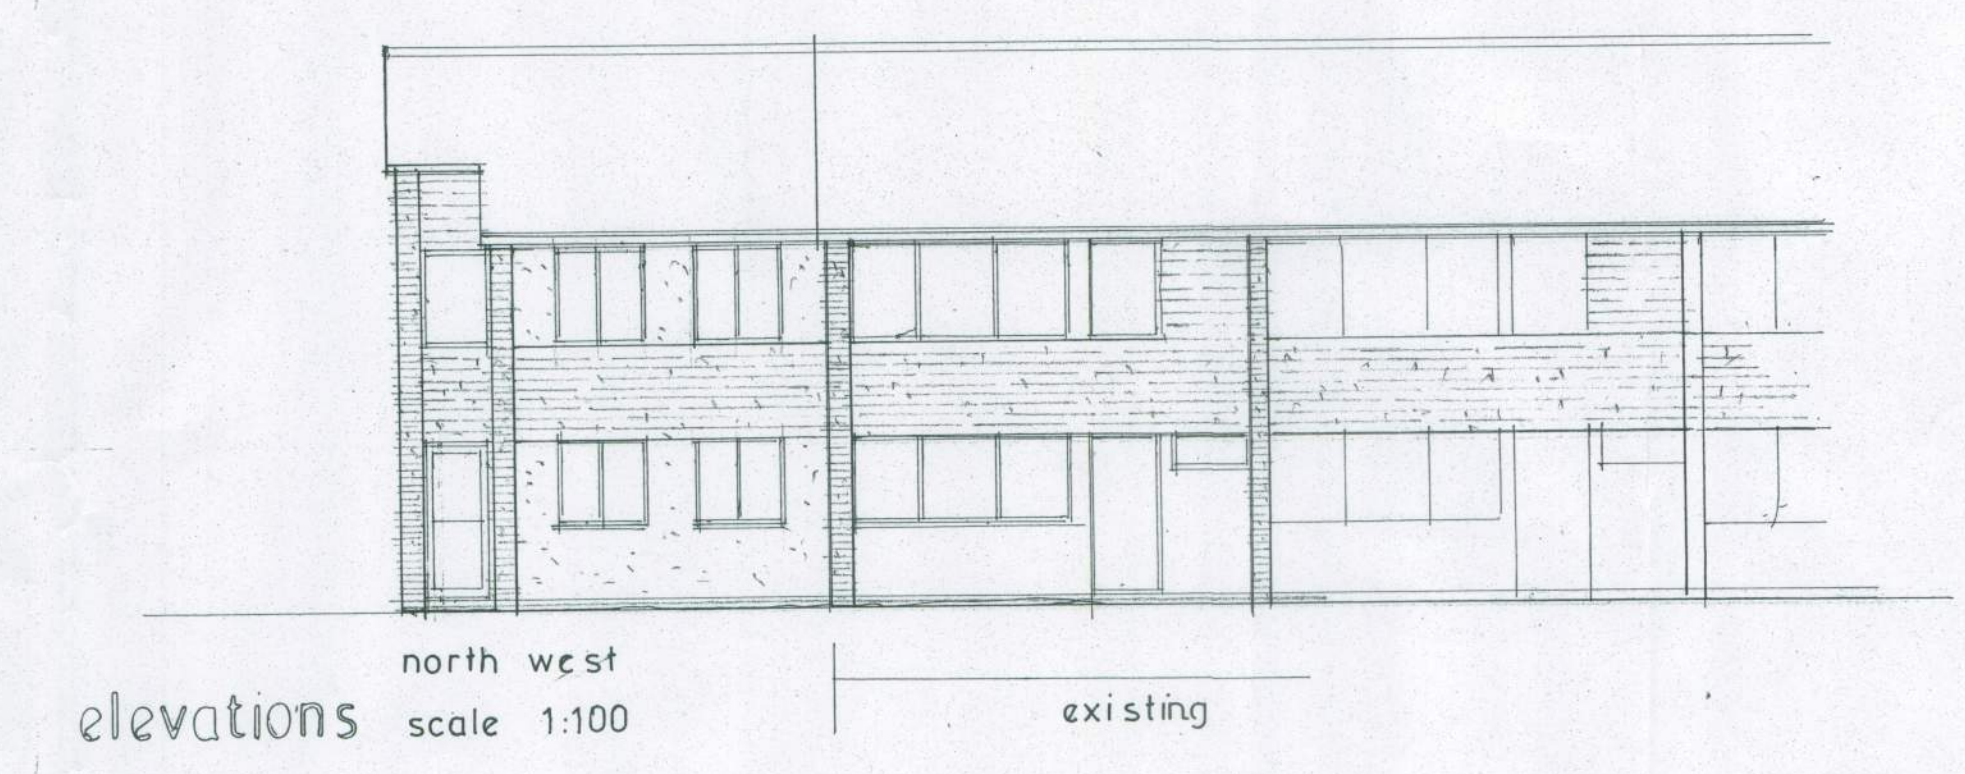

CONCRETE SLATES

TILE HANGING

FACED BRICKWORK

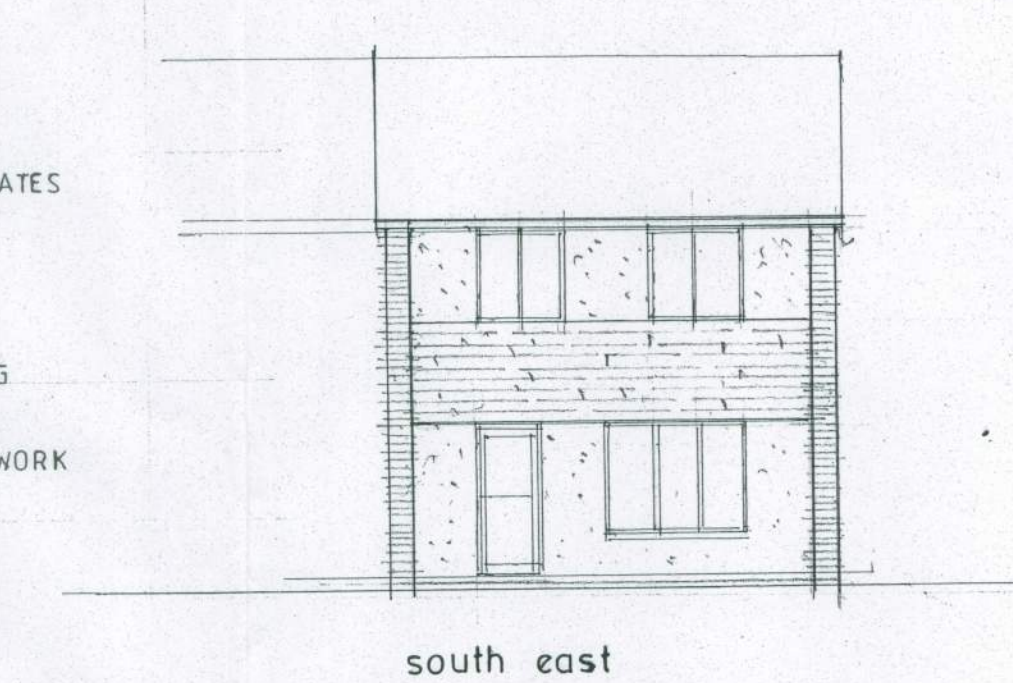

proposed dwelling adj 14 Churchill Walk PAGHAM for Mr F Elliott	
plans, elevations & site layout	
PLAN NO	642/2
SCALES	1:100 1:50 1:500
DATE	03-13
DAVID J BROOKWELL 99 WESTMINSTER DRIVE BOGNOR REGIS PO21 3RG tel no 01243 264928	