
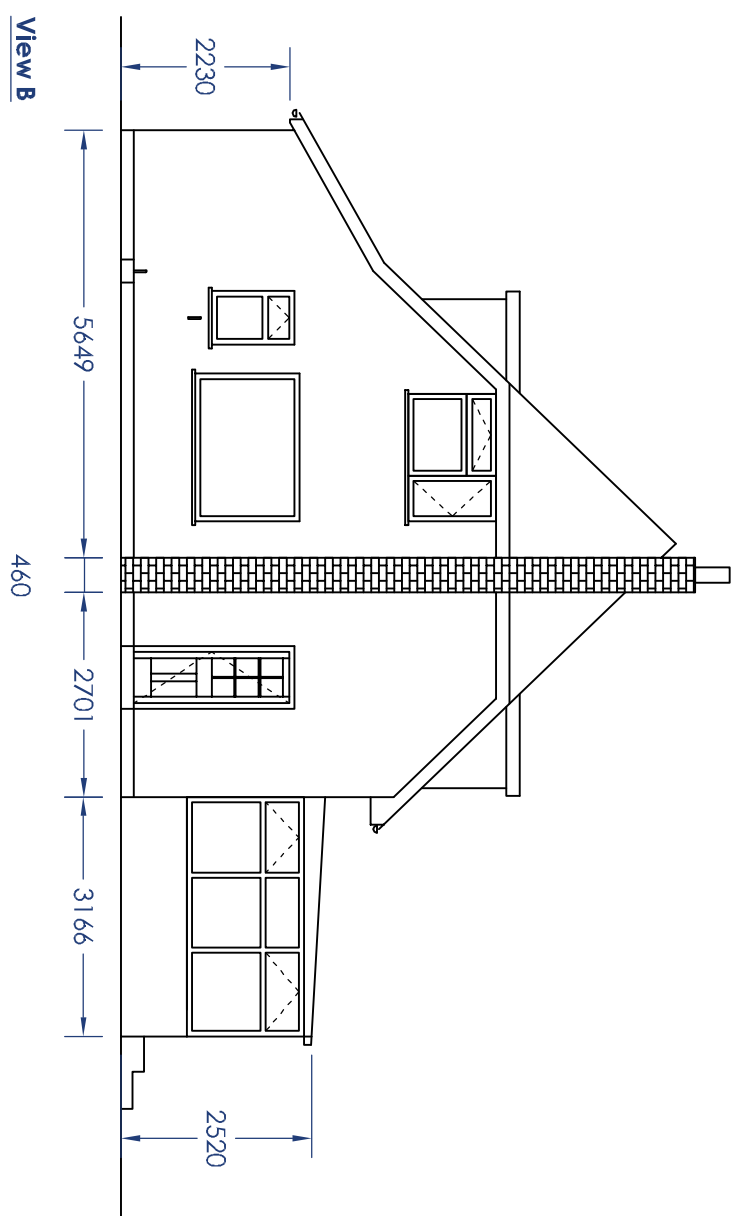
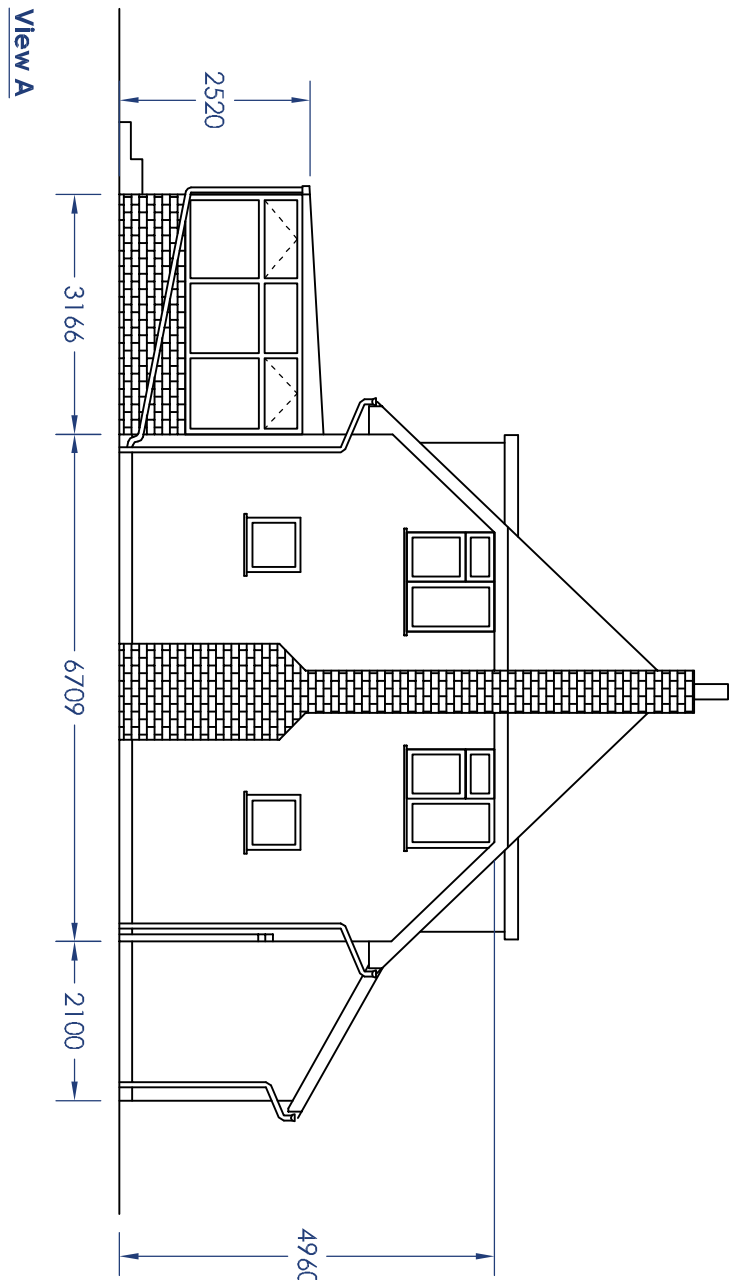
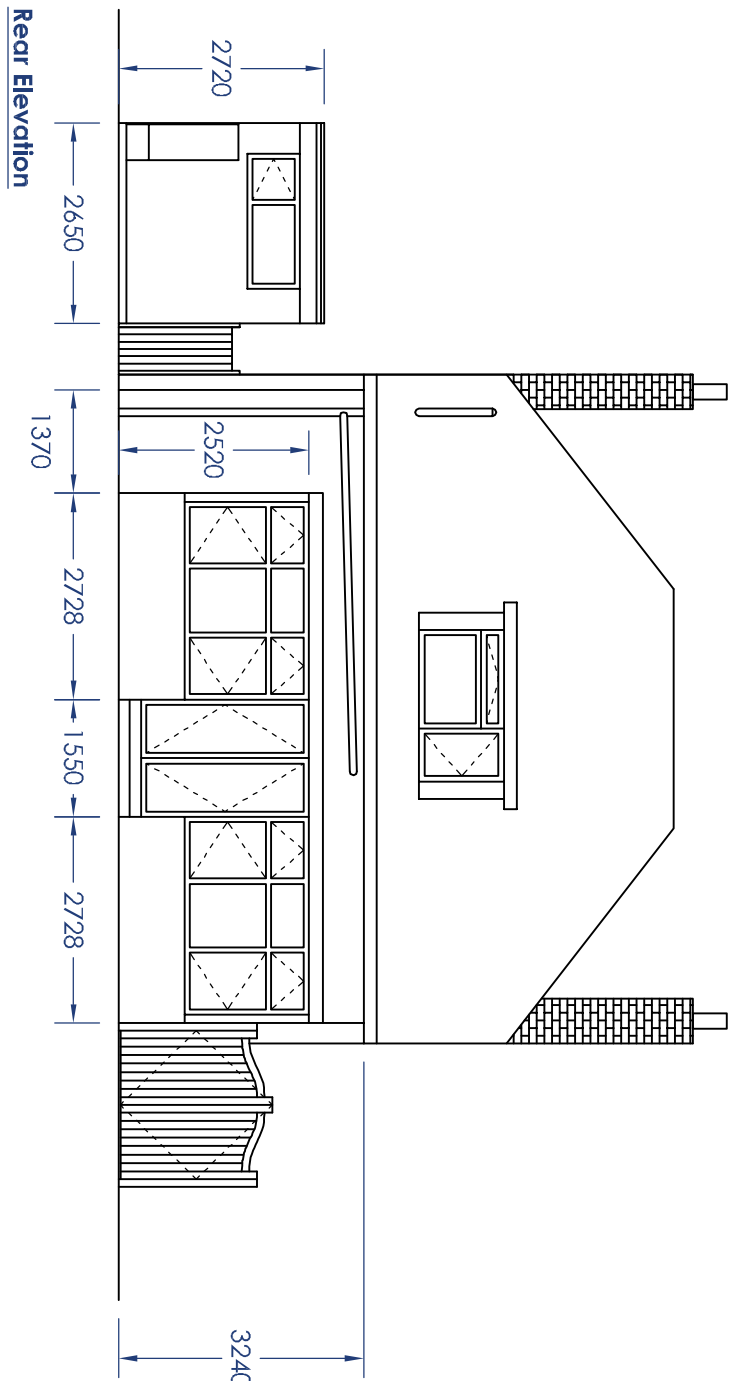


MC Contracts

Aaran House
Burwood Close
Tolworth
Surrey KT6 7HW
Tel: 0208 339 9206
Email: info@mccontracts.net
Web:www.mccontracts.net

Notes & Revisions:

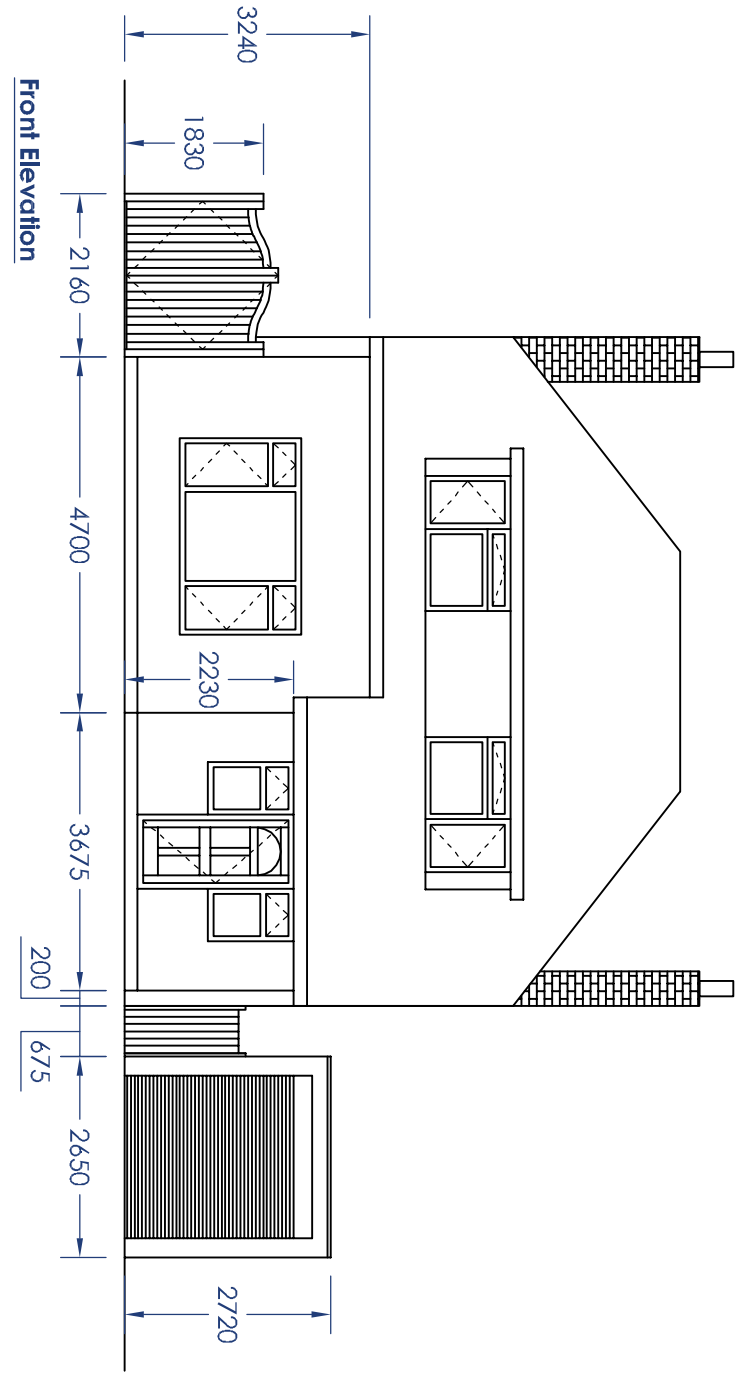

Client:	
IMR PROPERTIES	
Project:	
164 Nyeitंबर lane	
Title:	
Existing Ground floor layout	
Date:	Scale:
09/02/2014	1:100@ A3
Drawing No:	Rev:
00_01	A
Client Approval:	Approval Date:

