

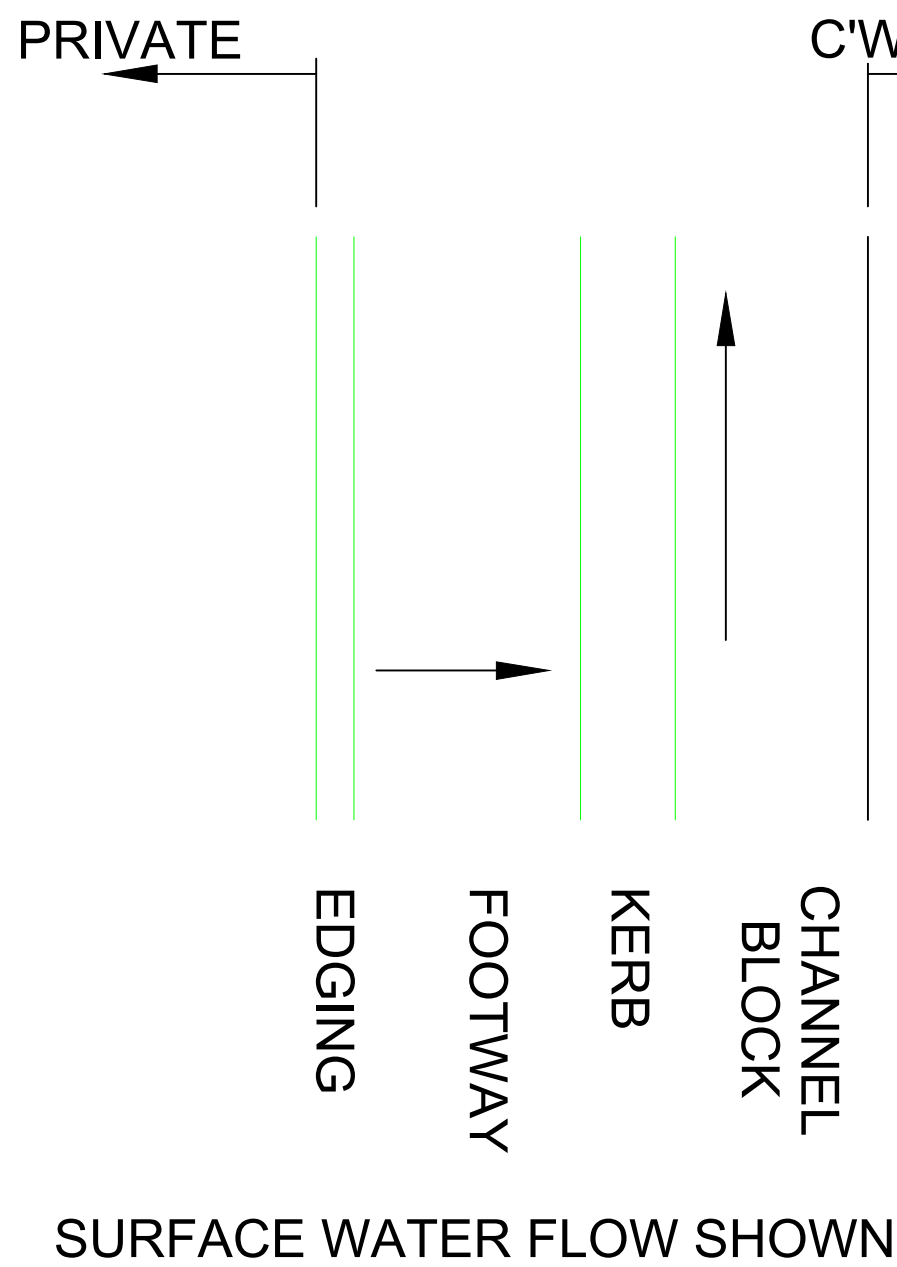


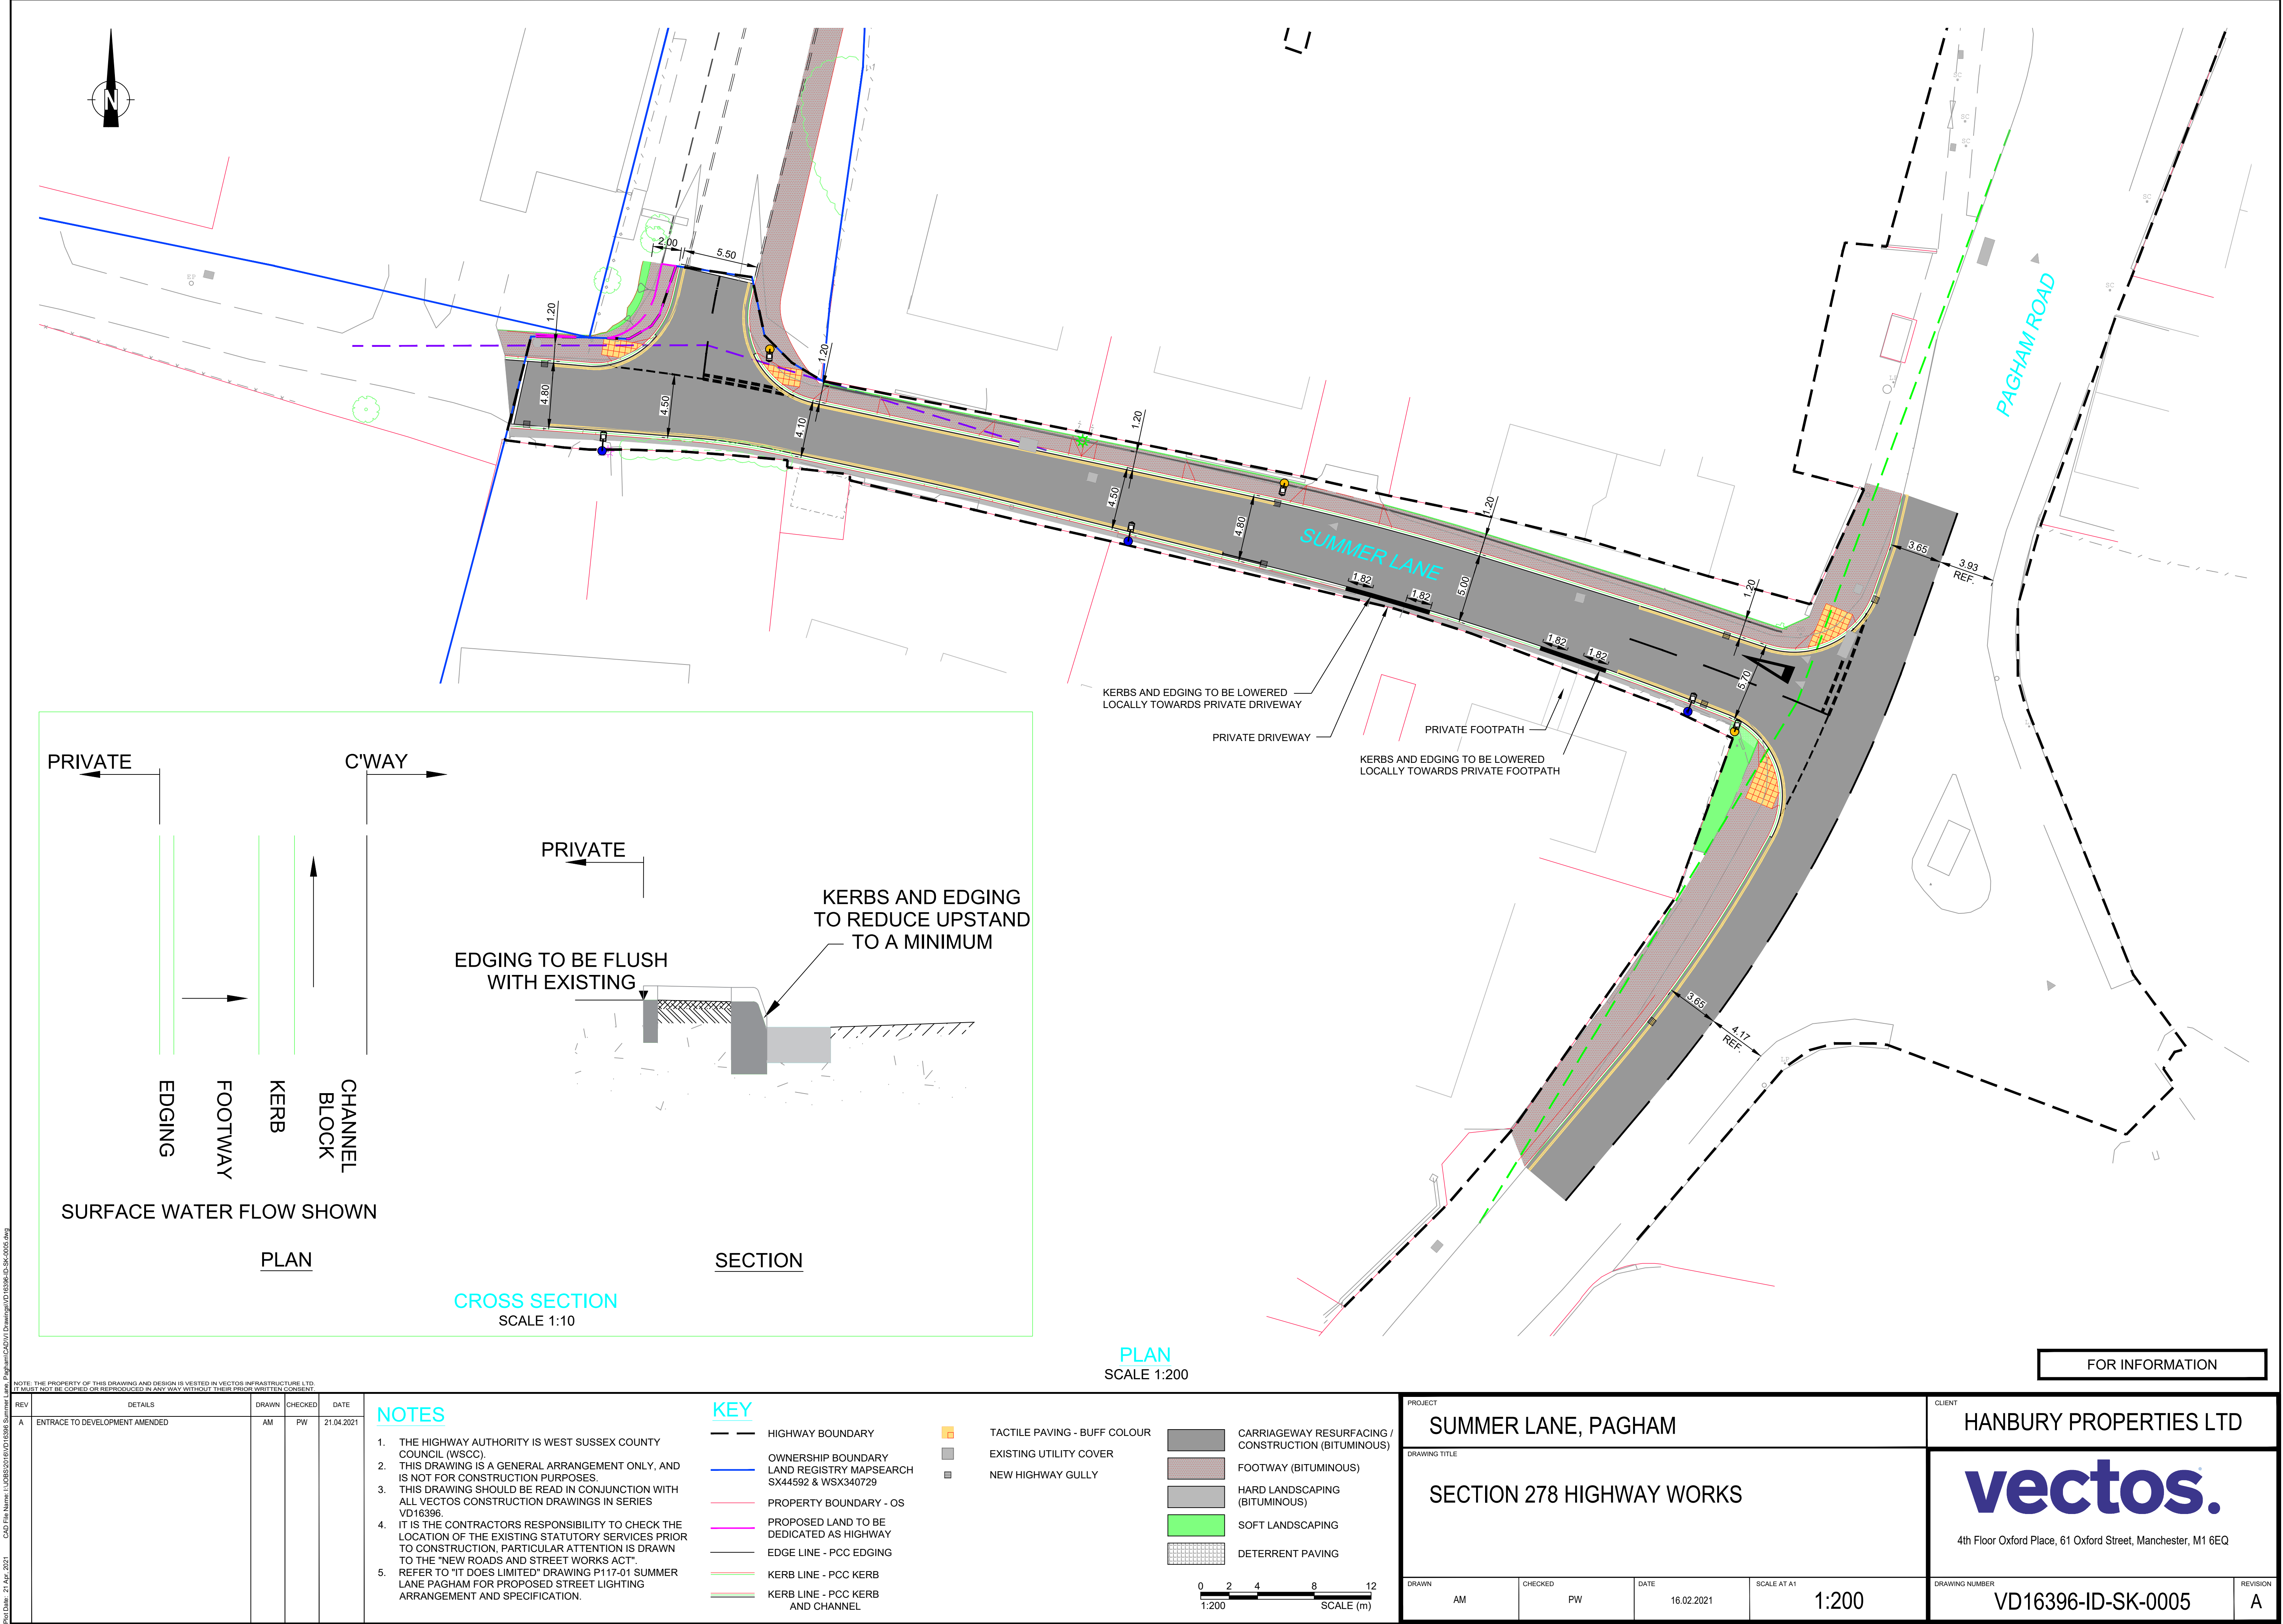

PLAN

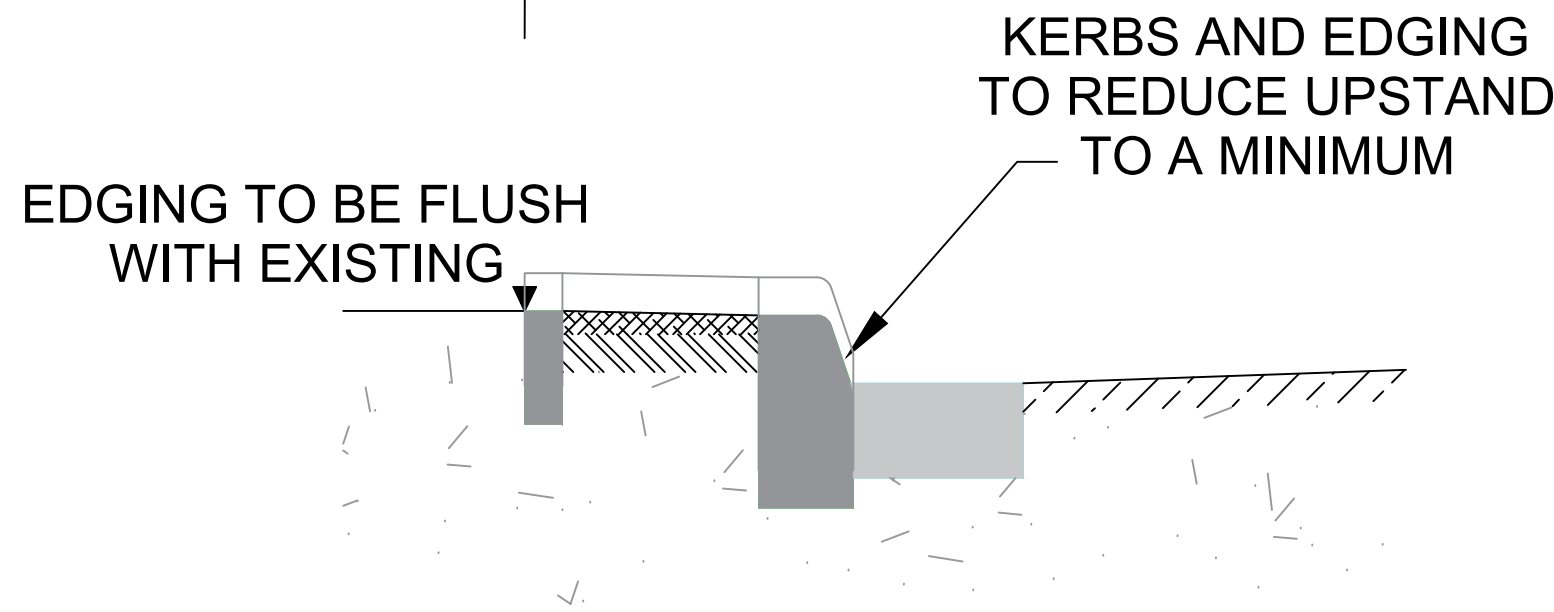

SECTION

CROSS SECTION
SCALE 1:10

PLAN
SCALE 1:200

FOR INFORMATION


REV	DETAILS	DRAWN	CHECKED	DATE
A	ENTRANCE TO DEVELOPMENT AMENDED	AM	PW	21.04.2021

NOTES

- THE HIGHWAY AUTHORITY IS WEST SUSSEX COUNTY COUNCIL (WSCC).
- THIS DRAWING IS A GENERAL ARRANGEMENT ONLY, AND IS NOT FOR CONSTRUCTION PURPOSES.
- THIS DRAWING SHOULD BE READ IN CONJUNCTION WITH ALL VECTOS CONSTRUCTION DRAWINGS IN SERIES VD16396.
- IT IS THE CONTRACTORS RESPONSIBILITY TO CHECK THE LOCATION OF THE EXISTING STATUTORY SERVICES PRIOR TO CONSTRUCTION, PARTICULAR ATTENTION IS DRAWN TO THE 'NEW ROADS AND STREET WORKS ACT'.
- REFER TO "IT DOES LIMITED" DRAWING P117-01 SUMMER LANE PAGHAM FOR PROPOSED STREET LIGHTING ARRANGEMENT AND SPECIFICATION.

KEY

- HIGHWAY BOUNDARY
- OWNERSHIP BOUNDARY LAND REGISTRY MAPSEARCH SX44592 & WSX340729
- PROPERTY BOUNDARY - OS
- PROPOSED LAND TO BE DEDICATED AS HIGHWAY
- EDGE LINE - PCC EDGING
- KERB LINE - PCC KERB
- KERB LINE - PCC KERB AND CHANNEL
- TACTILE PAVING - BUFF COLOUR
- EXISTING UTILITY COVER
- NEW HIGHWAY GULLY
- CARRIAGEWAY RESURFACING / CONSTRUCTION (BITUMINOUS)
- FOOTWAY (BITUMINOUS)
- HARD LANDSCAPING (BITUMINOUS)
- SOFT LANDSCAPING
- DETERRENT PAVING

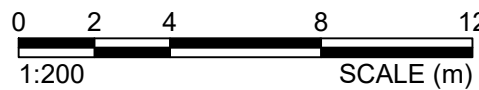

PROJECT SUMMER LANE, PAGHAM				CLIENT HANBURY PROPERTIES LTD	
DRAWING TITLE SECTION 278 HIGHWAY WORKS				vectos. 4th Floor Oxford Place, 61 Oxford Street, Manchester, M1 6EQ	
DRAWN AM	CHECKED PW	DATE 16.02.2021	SCALE AT A1 1:200	DRAWING NUMBER VD16396-ID-SK-0005	REVISION A