




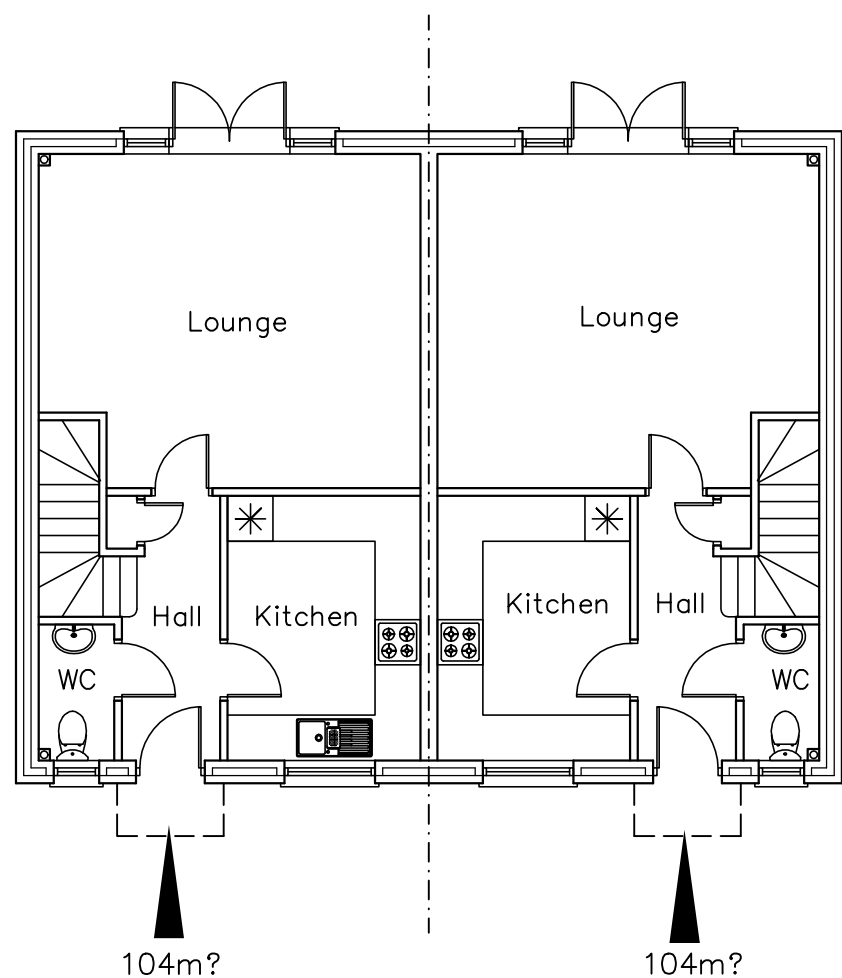

GROUND

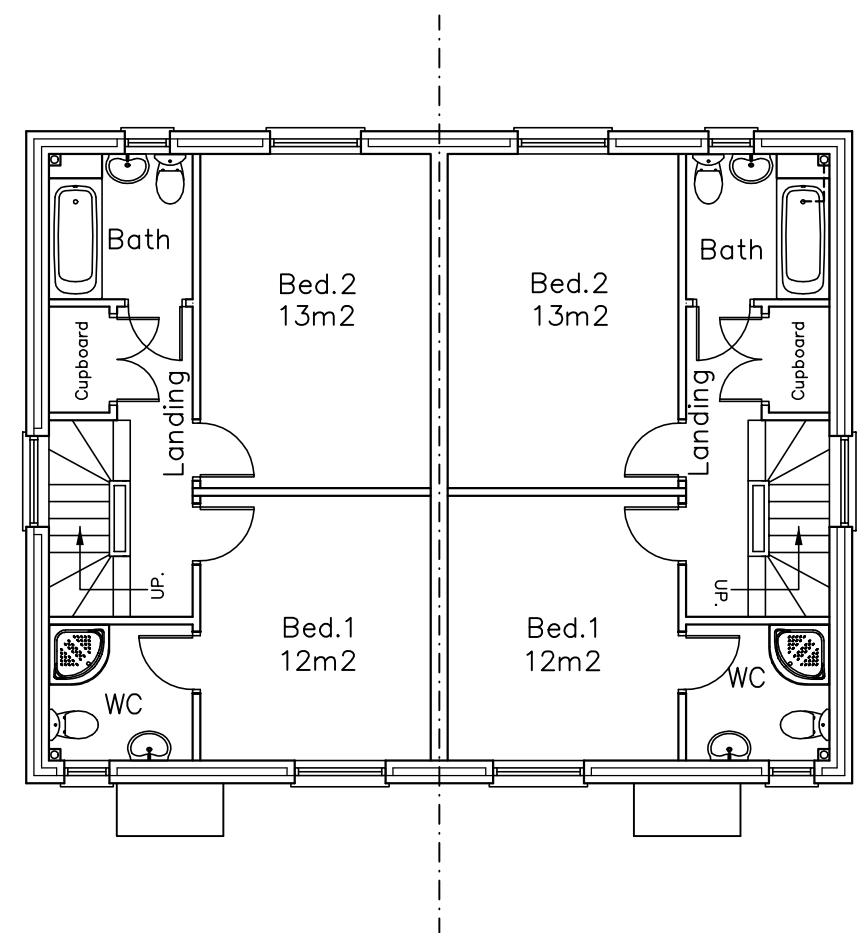

FIRST

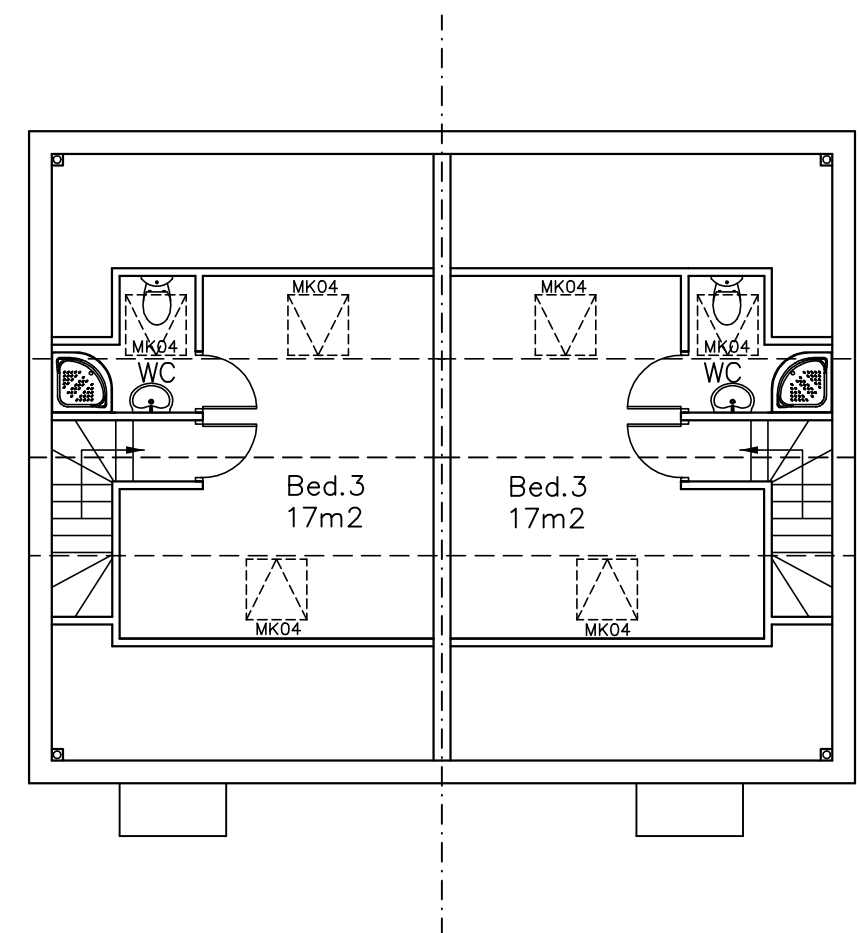

SECOND

Land adjacent
7 Webb Close
Pagham, Bognor
PO21 4XB


PROPOSED PLANS

- Revisions
- a)
 - b)
 - c)
 - d)



Critchley Architecture And Design
Contact: 02392 474 919 | info@caad.online

The Old Brewery, 15E South Street, Havant, PO9 1BU

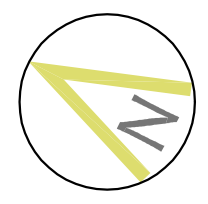

Scale A3 = 1:100
Drawn JGF/SAR
Date 07/01/19

17017-401⁰

10m

20m

30m

40m