



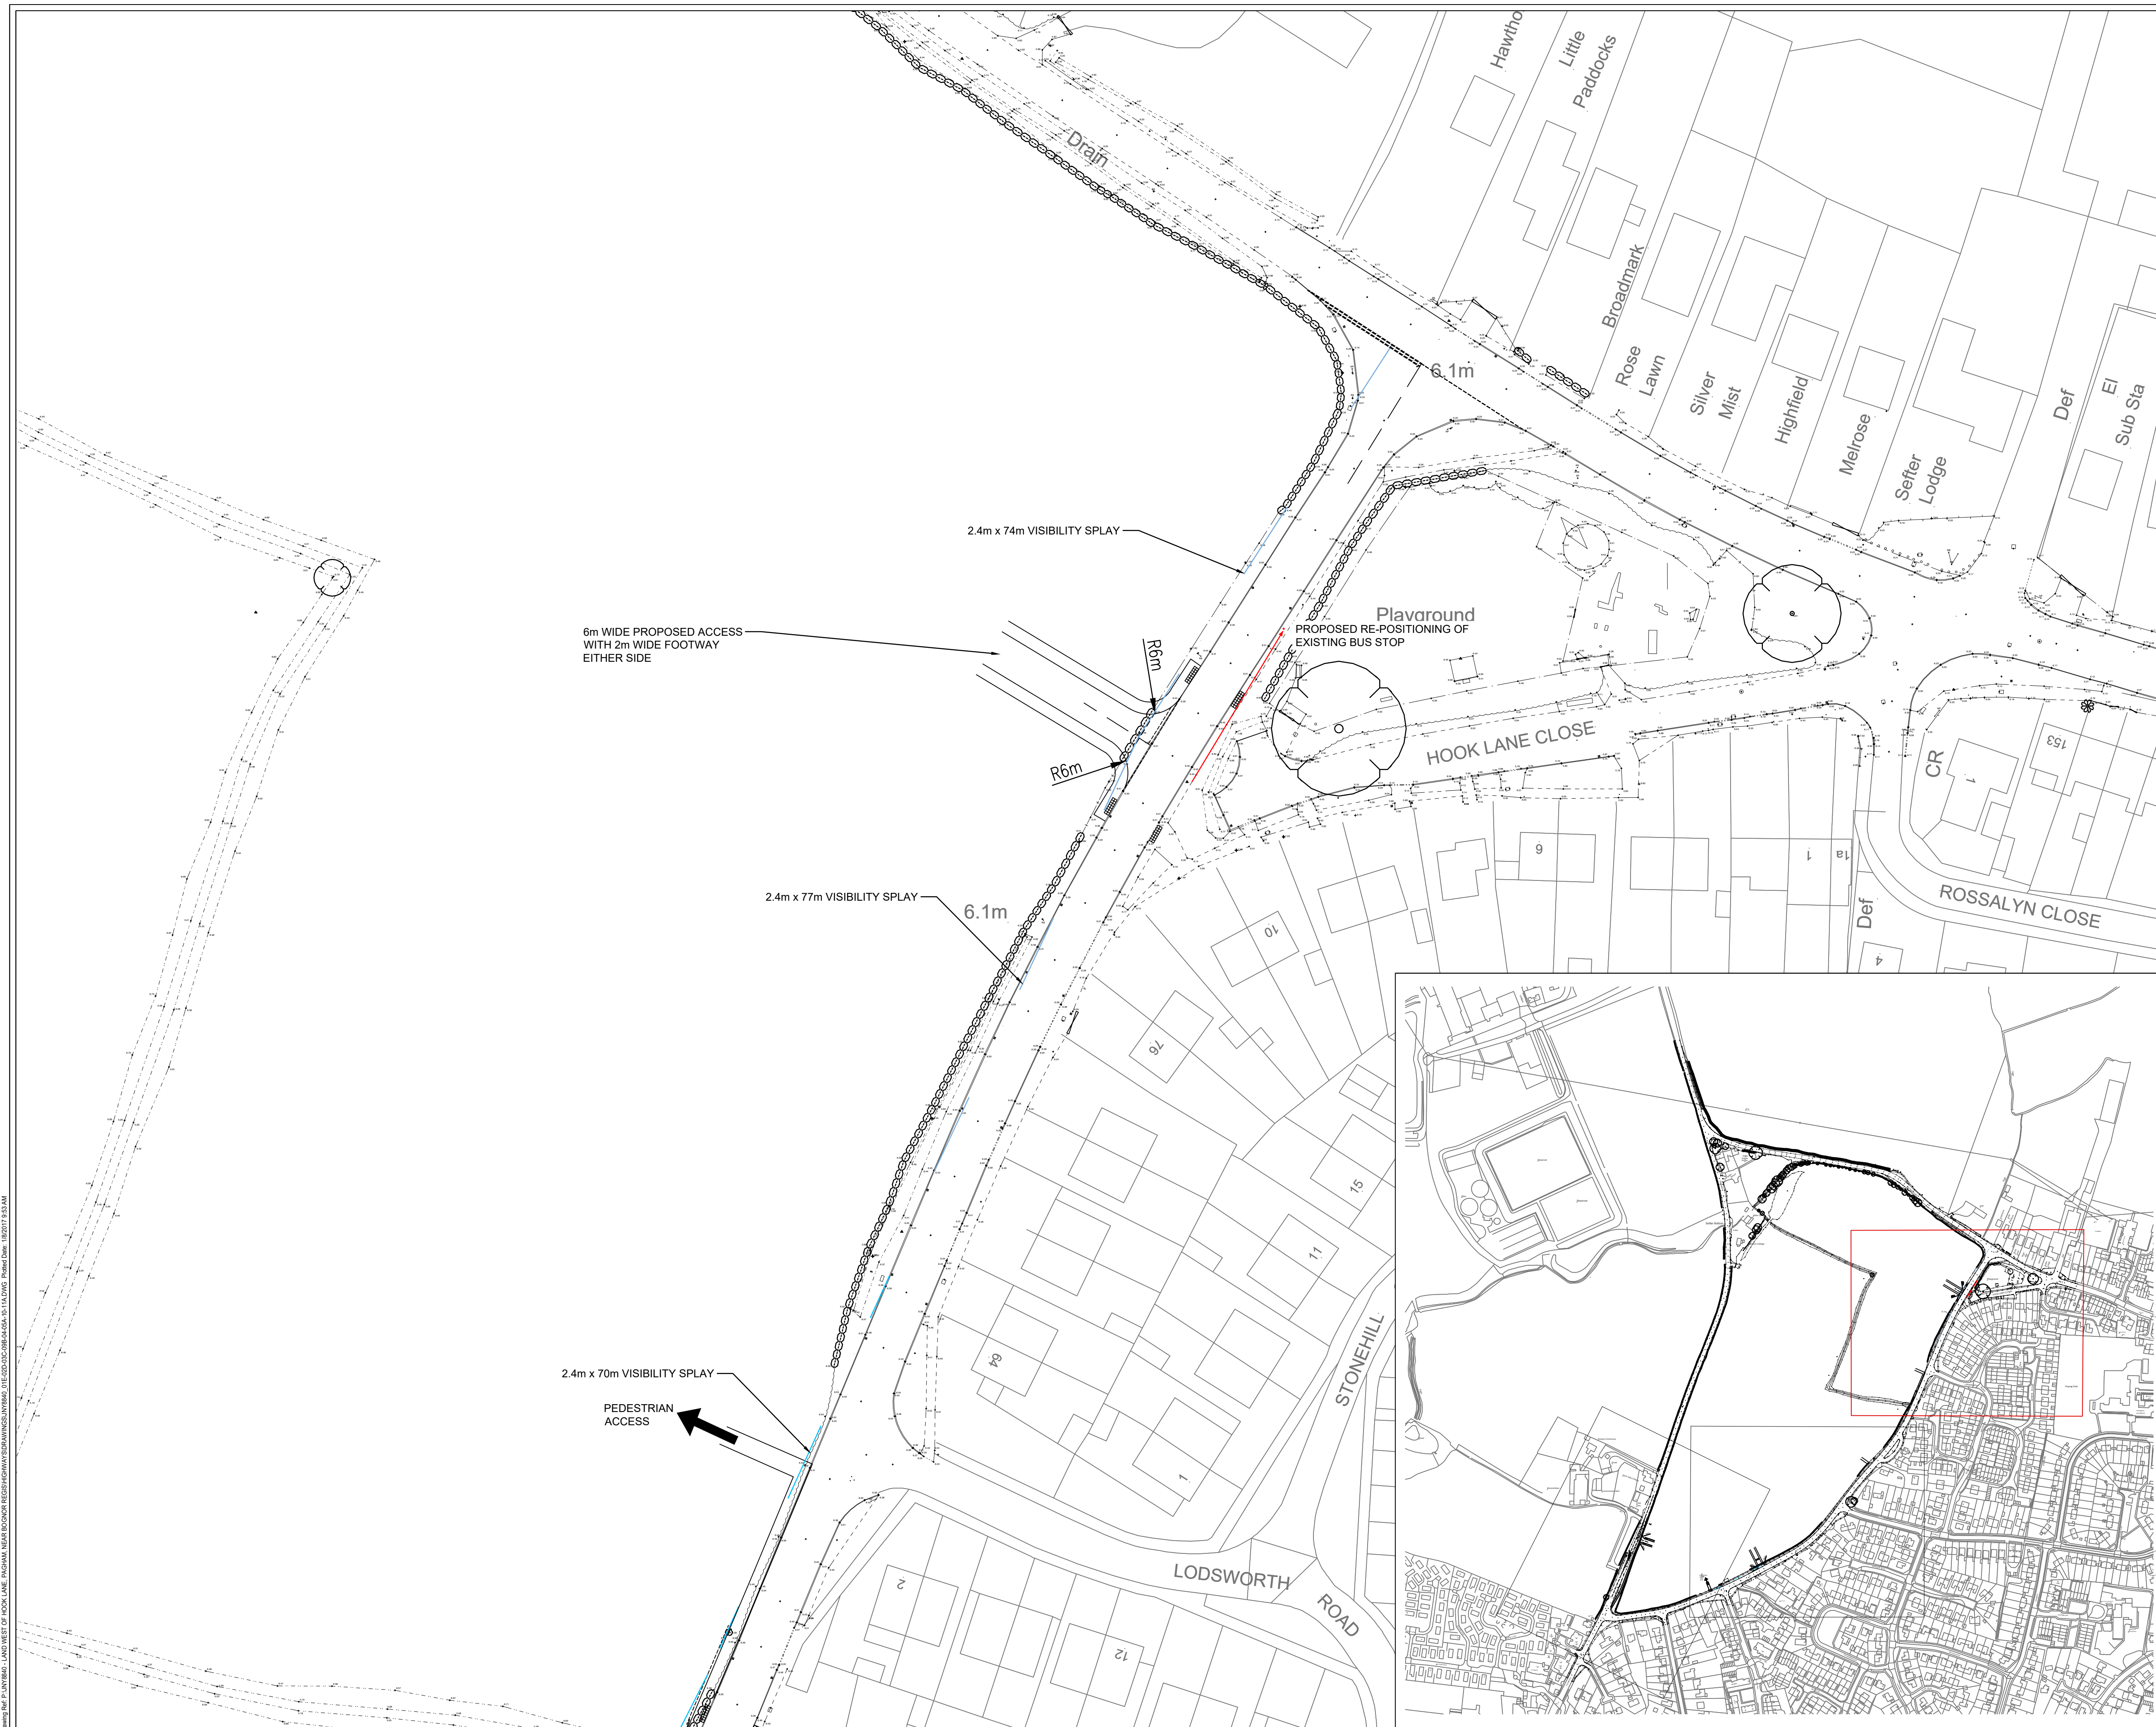

NOTES

1. This drawing has been prepared in accordance with the scope of RPS's appointment with its client and is subject to the terms and conditions of that appointment. RPS accepts no liability for any use of this document other than by its client and only for the purposes for which it was prepared and provided.
2. If received electronically it is the recipients responsibility to print to correct scale. Only written dimensions should be used. DO NOT SCALE.

B	Pedestrian accesses adjusted	06/01/17	MRA	BRP
A	Traffic Calming removed & title amended	12/12/16	MRA	BRP
Rev	Description	Date	Initial	Checked

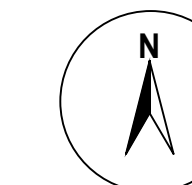

140 London Wall
London, EC2Y 5DN
T: +44(0)20 7280 3300 E: transport@rpsgroup.com

Client	Hallam Land Management
--------	------------------------

Project	Land West of Hook Lane Pagham
---------	----------------------------------

Title	PROPOSED ACCESS ARRANGEMENT ON HOOK LANE (NORTH)
-------	--

Status Information	Drawn By JEY	Checked by MRA
Project Number JNY8840	Scale @ A1 1:500	Date Created 19/05/16

Drawing Number	Rev
JNY8840-09	A

© 2016 RPS Group **rpsgroup.com**