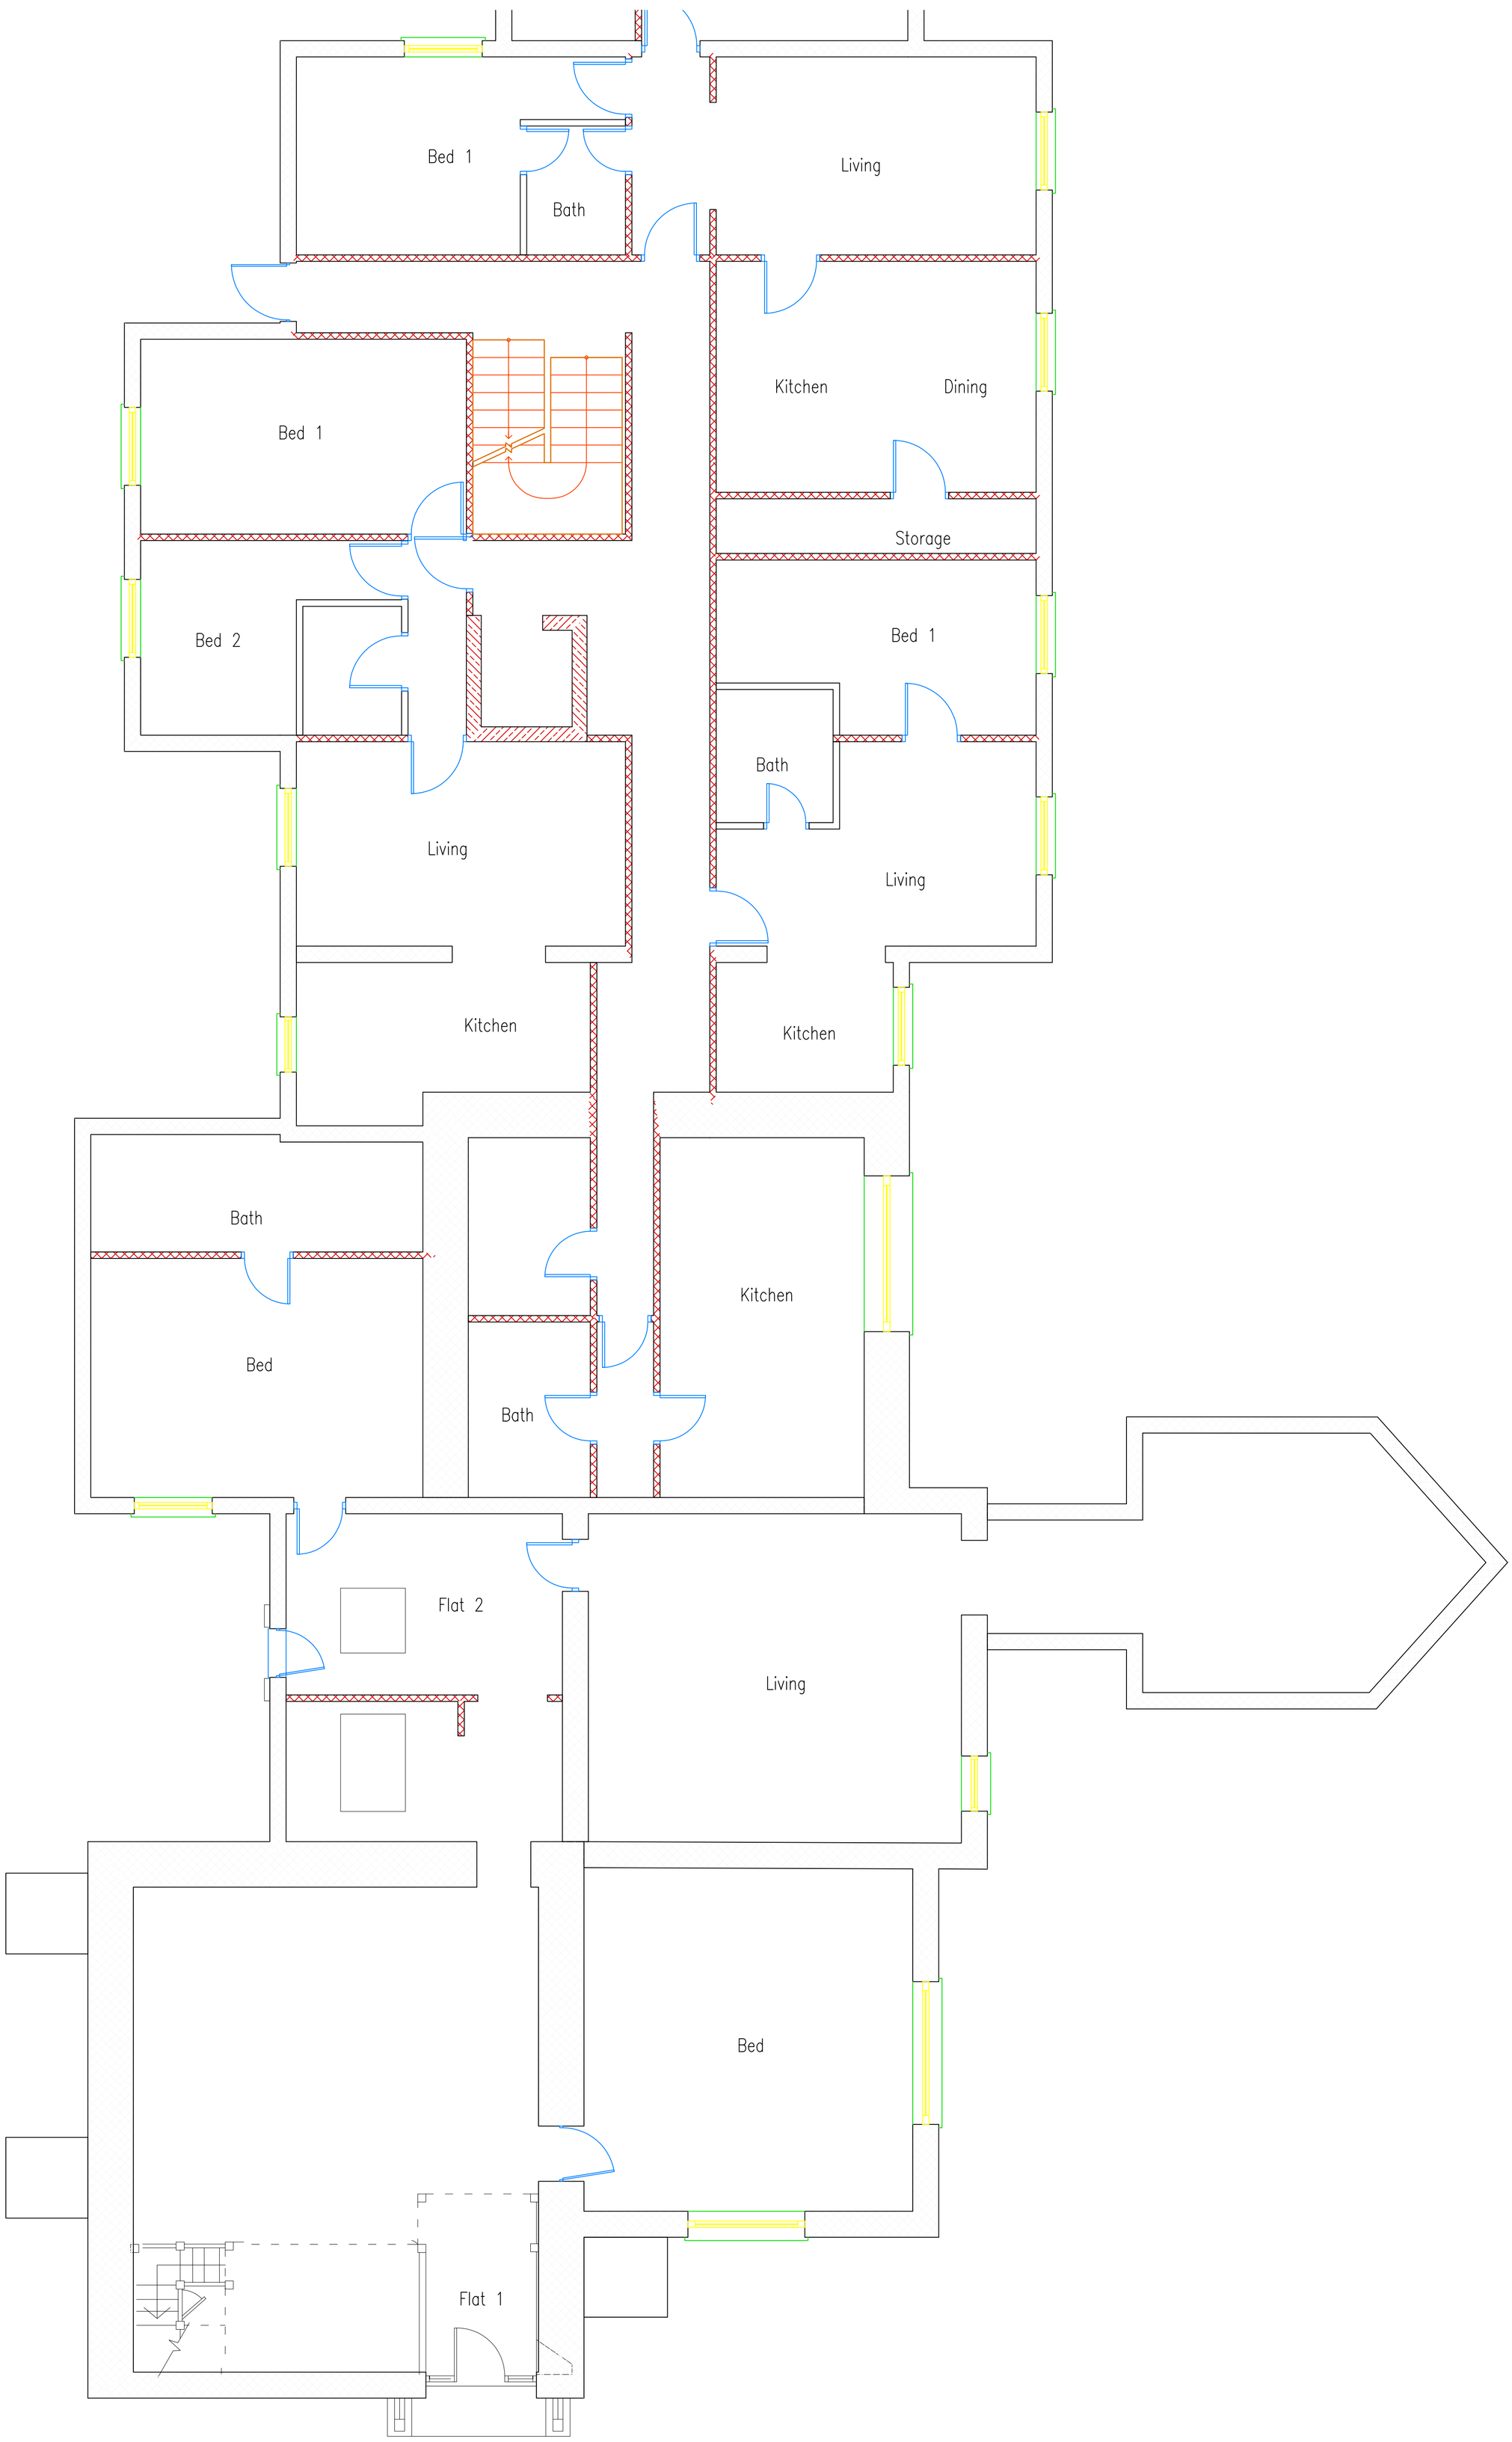

CLIENT: MR N RAWLINGS

PROJECT: BARTON MANOR NYETIMBER

TITLE: EXISTING GROUND FLOOR PLAN

STATUS: PLANNING

DATE: 08.03.18

SCALE: 1:50@A1

DRAWN BY: SJ

REVIEWED BY: SJ

DRAWING NUMBER: 3

STEPHEN JUPP MRTPI
CHARTERED TOWN PLANNER
348 CHICHESTER ROAD, BOGNOR REGIS
West Sussex PO21 5BX
Tel 01243 822113
Email: steve@planning-solutions.co.uk
www.planning-solutions.co.uk

ARUN DISTRICT COUNCIL P/31/18/L