


Note Distance to Boundary
A=0.1m (no guttering to overhang boundary)
B=1.8m
C=15.4m

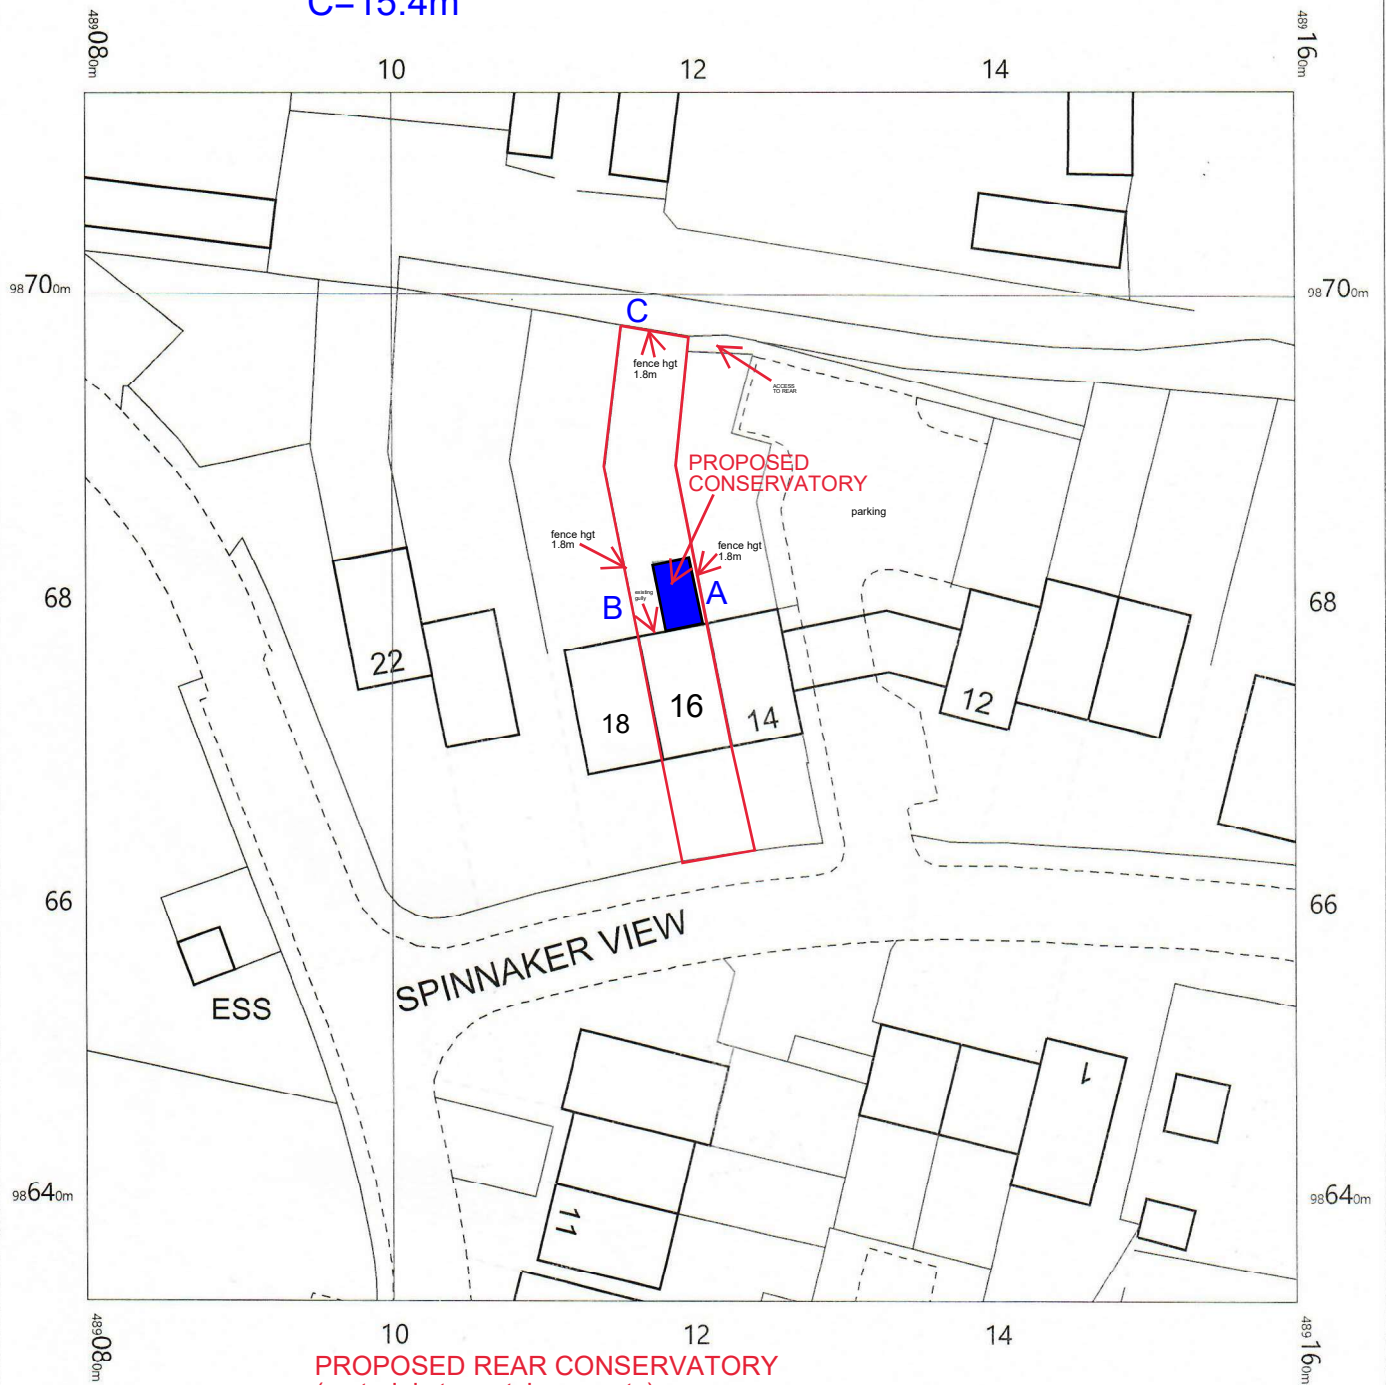

PROPOSED REAR CONSERVATORY
(materials to match property)
width 2.5m, projection 4.5m, hgt to eaves 2.4m, hgt to ridge 3.3m
brickwork to DPC to match property, frames white upvc, upvc
panels to side (east) elevation, roof material glass

access to rear, boundary fence ht to remain same, drainage to existing gully



OS MasterMap 1250/2500/10000 scale
Friday, December 17, 2021, ID: CM-01009198
www.centremapslive.co.uk

1:500 scale print at A4, Centre: 489120 E, 98673 N

©Crown Copyright Ordnance Survey. Licence no. 100019980

