



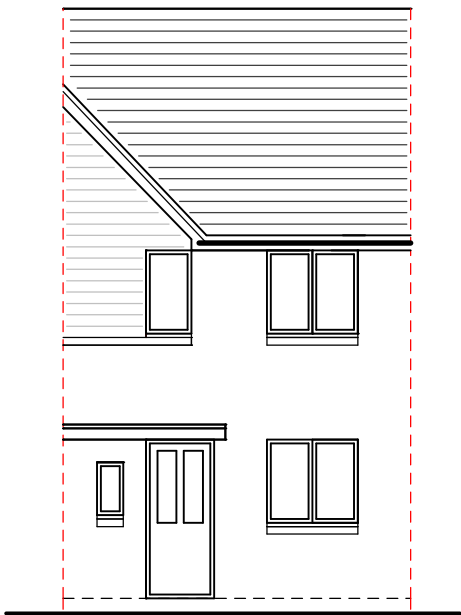


front (south) elevation

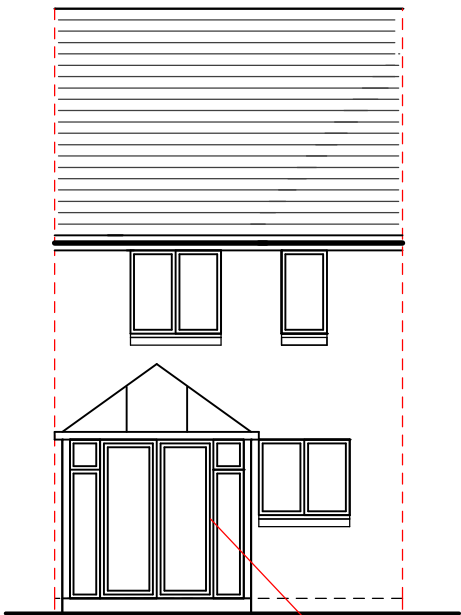


rear (north) elevation




right (east) elevation

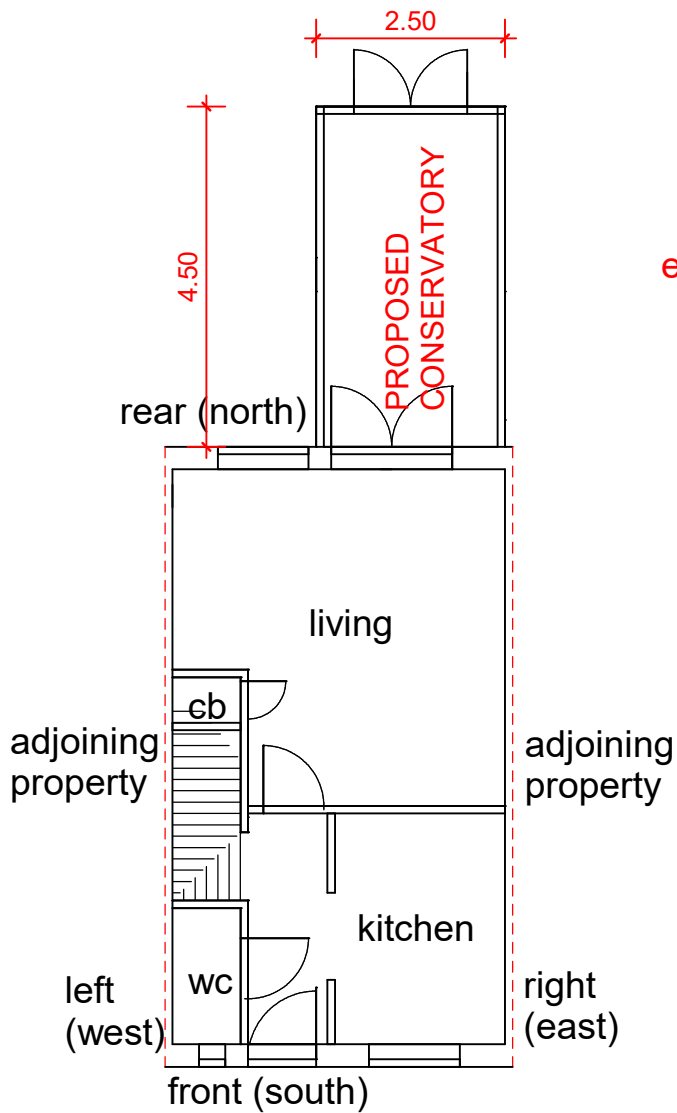

GROUND FLOOR LAYOUT

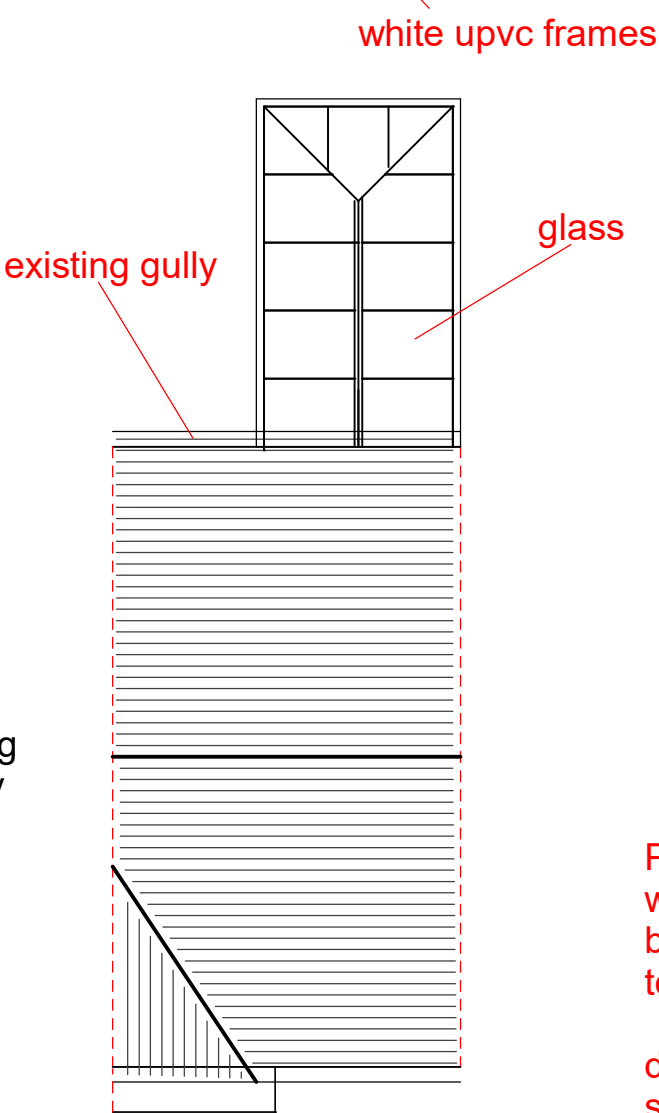

ROOF PLAN

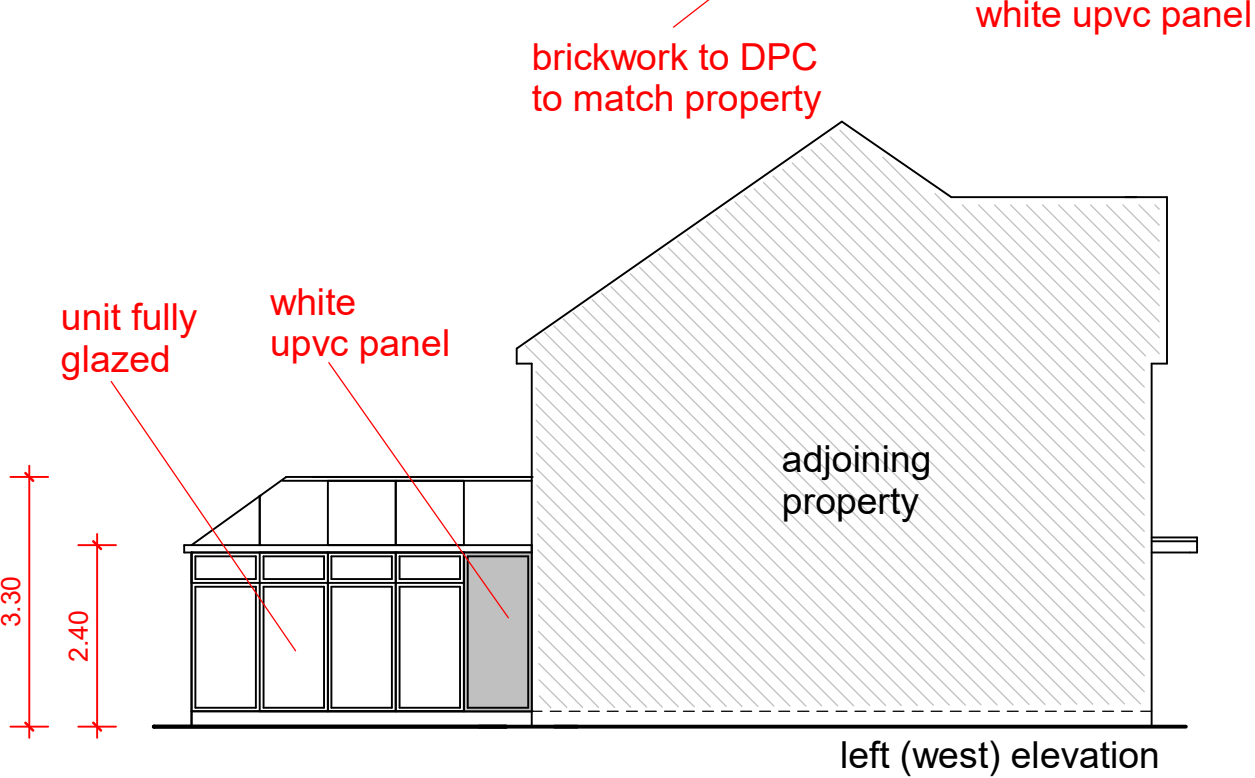

left (west) elevation

PROPOSED REAR CONSERVATORY
width 2.5m, projection 4.5m, hgt to eaves 2.5m, hgt to ridge 3.3m
brickwork to DPC to match property, frames white upvc, upvc panels to side (east) elevation, roof material glass

drainage to existing gully, access via rear, boundary fence hgt to remain same