




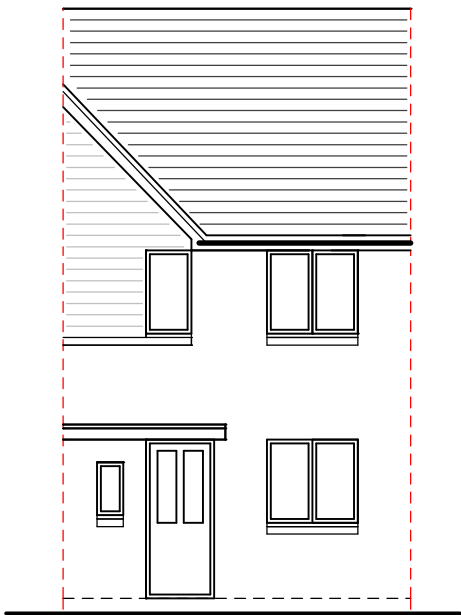


front (south) elevation

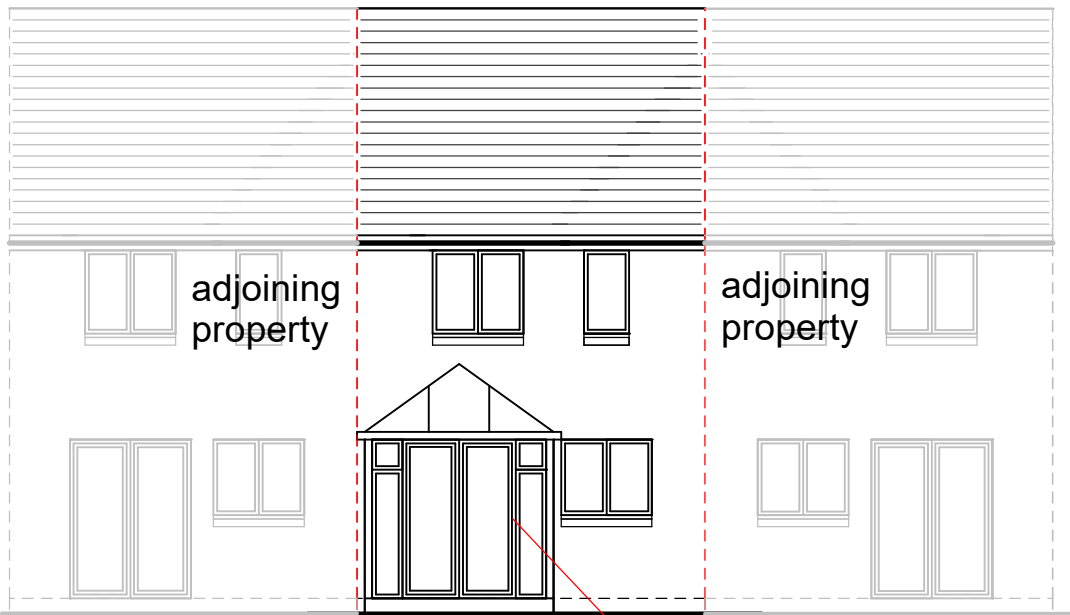


rear (north) elevation

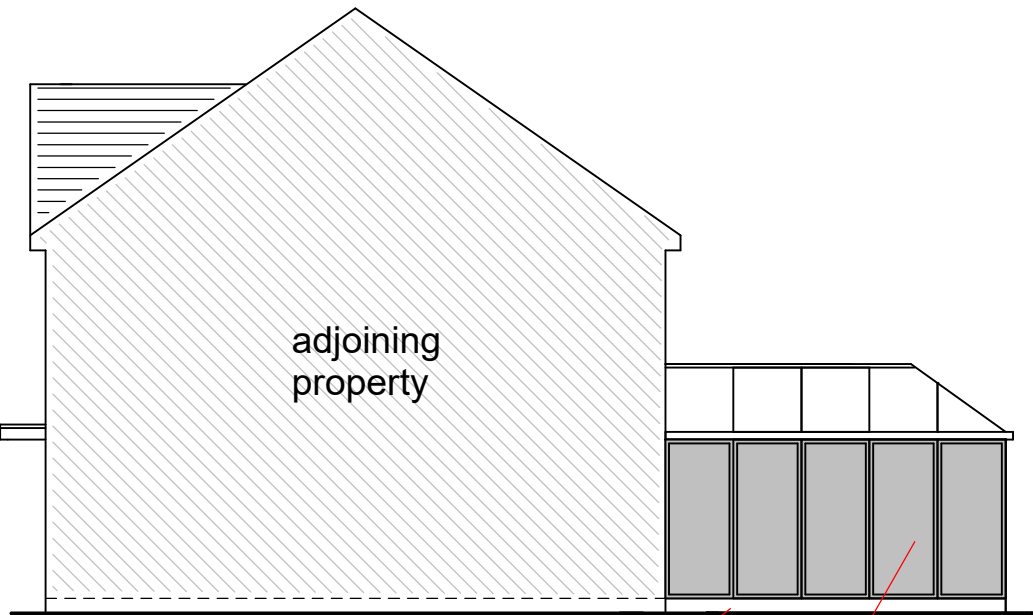

right (east) elevation

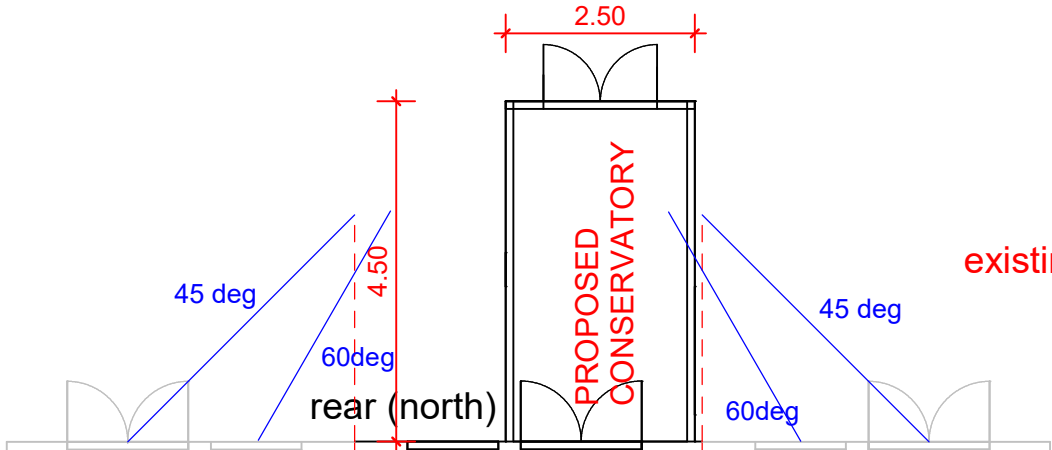


rear (north)

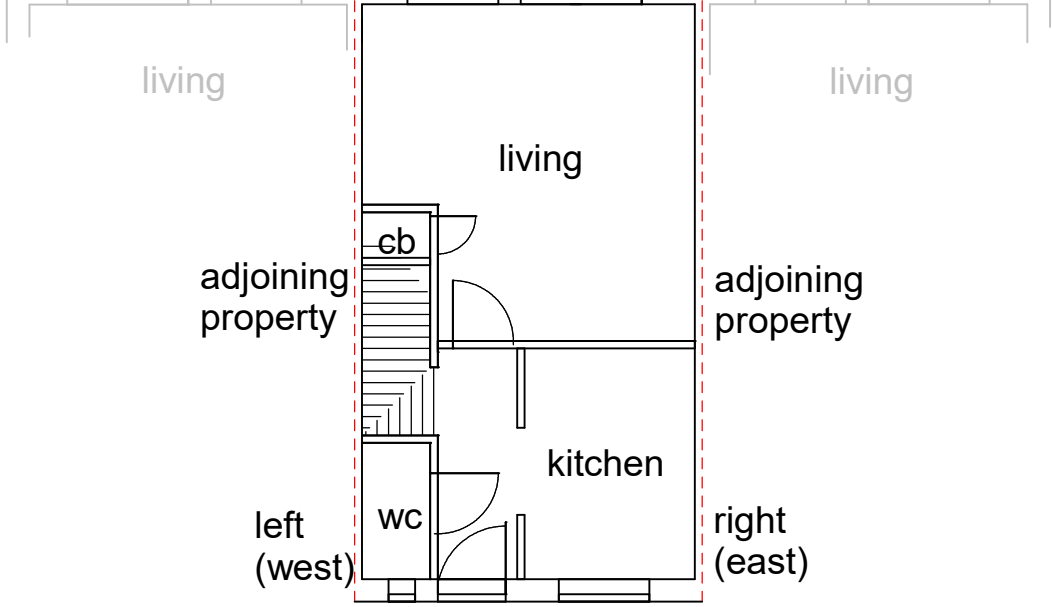

front (south)

GROUND FLOOR LAYOUT

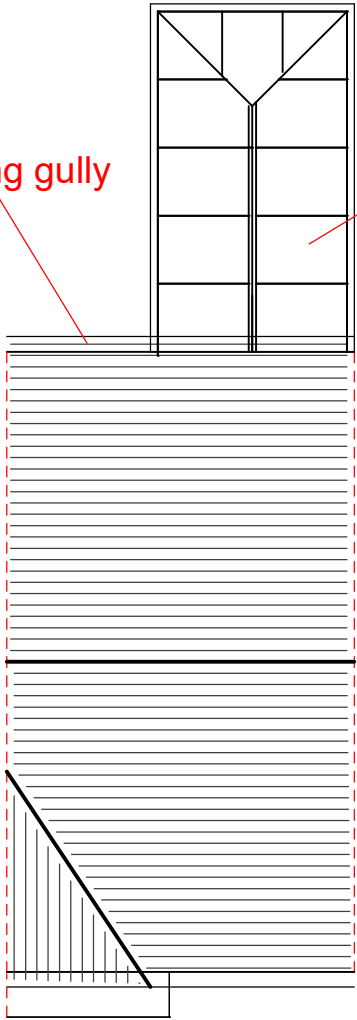

ROOF PLAN

white upvc frames

glass



existing gully

unit fully glazed

white upvc panel

brickwork to DPC to match property

white upvc panel

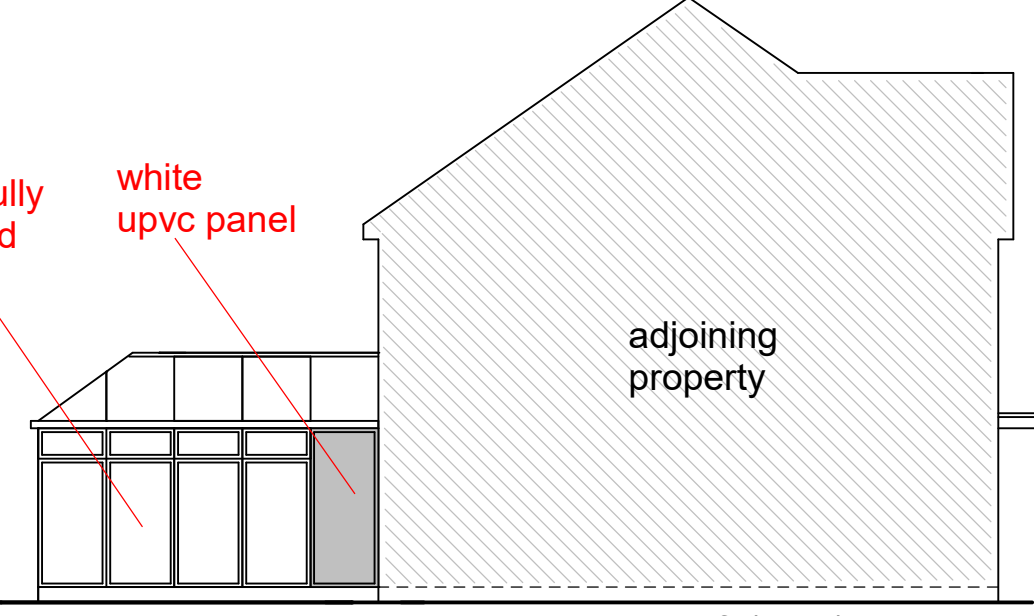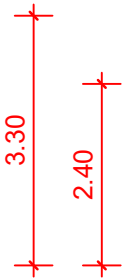

left (west) elevation

PROPOSED REAR CONSERVATORY
width 2.5m, projection 4.5m, hgt to eaves 2.5m, hgt to ridge 3.3m
brickwork to DPC to match property, frames white upvc, upvc panels to side (east) elevation, roof material glass

drainage to existing gully, access via rear, boundary fence hgt to remain same