
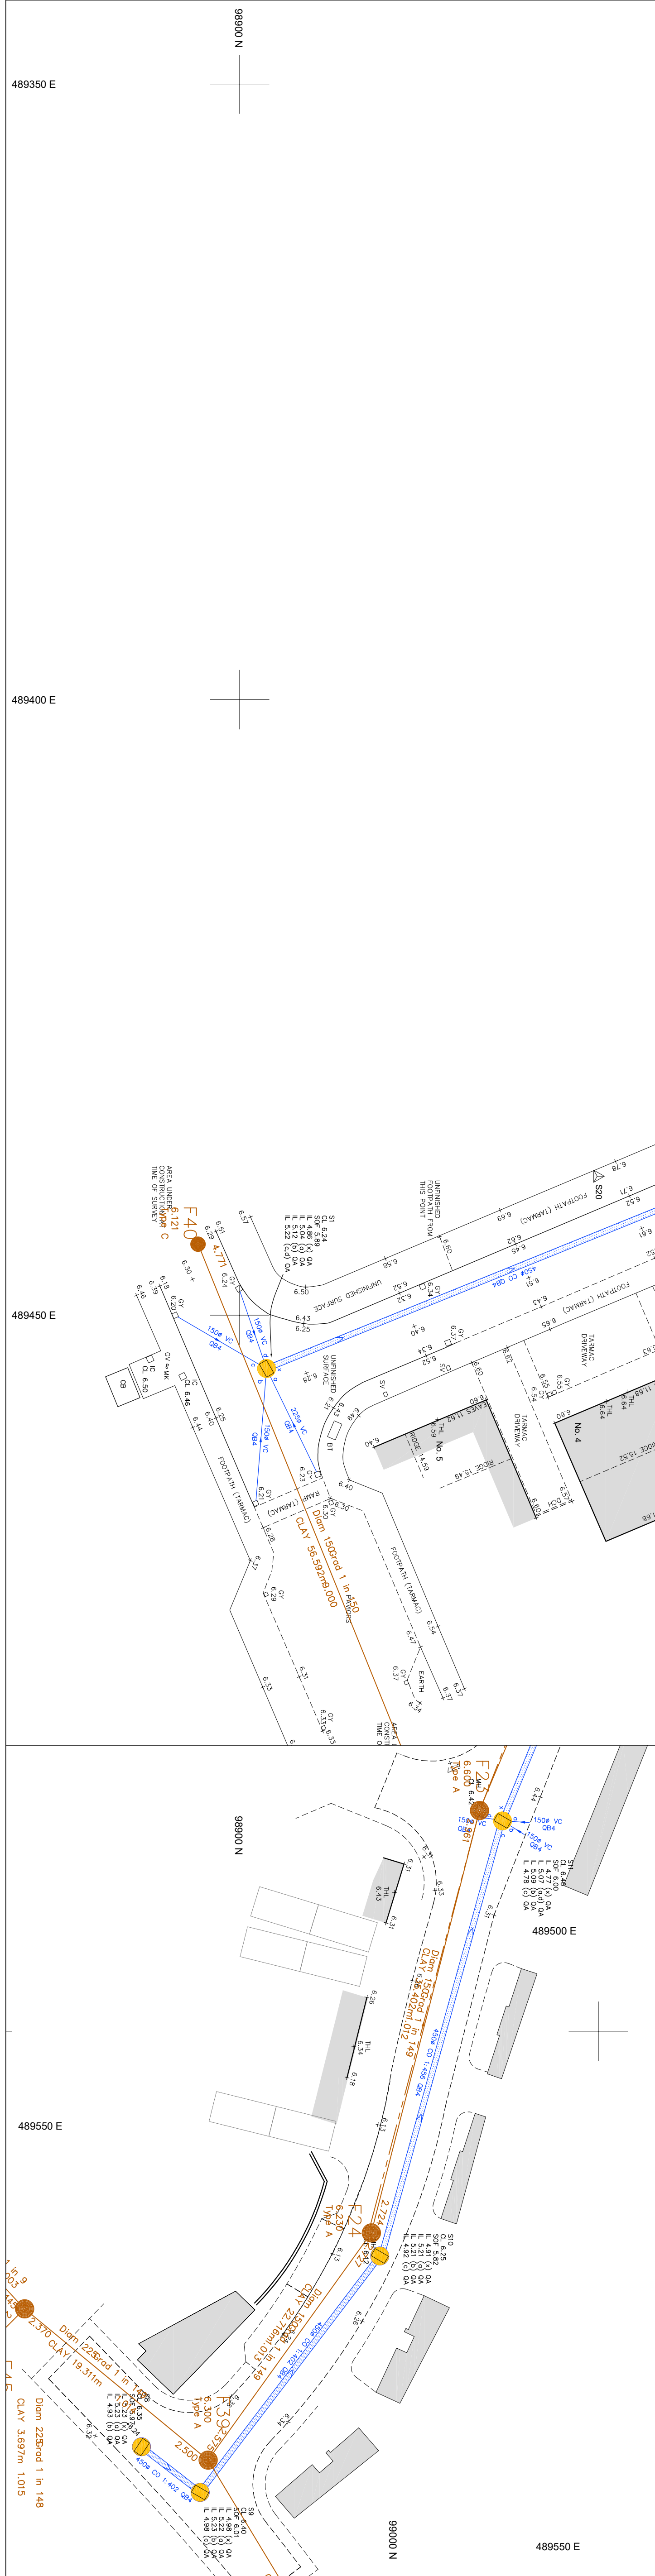
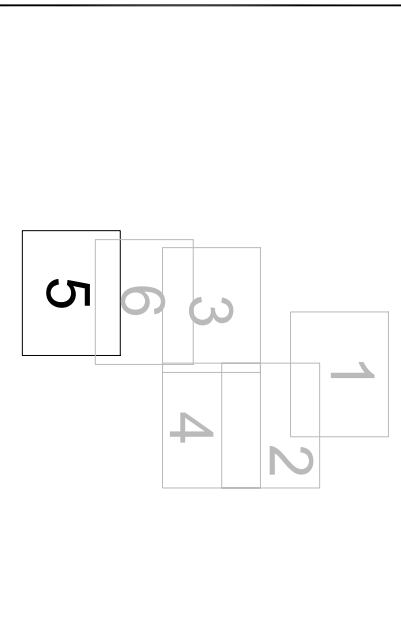


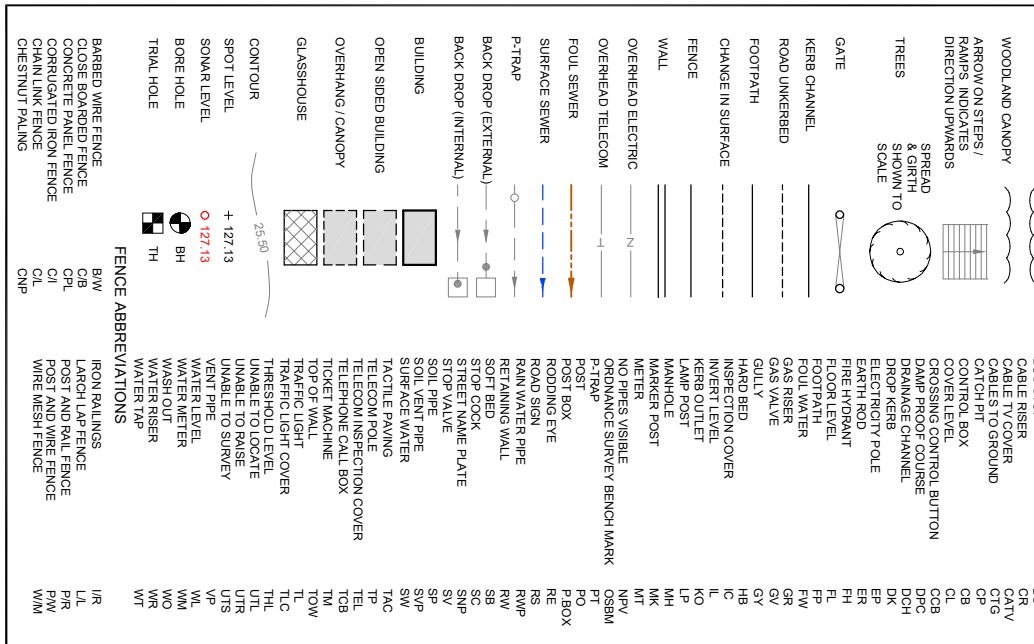

- | Coordinate Table | | | | |
|------------------|-------------|------------|------------|-------|
| Station | Description | Easting | Northing | Level |
| S1 | HILLT NAIL | 489826.113 | 988659.320 | 6.139 |
| S2 | ROAD NAIL | 489847.688 | 990022.878 | 6.542 |
| S3 | ROAD NAIL | 489847.507 | 990022.878 | 6.542 |
| S4 | HILLT NAIL | 489835.184 | 990118.061 | 6.075 |
| S20 | ROAD NAIL | 489838.709 | 98929.036 | 6.741 |

Coordinate Table				
Station	Description	Easting	Northing	Level
S1	HILLT NAIL	489826.113	988659.320	6.139
S2	ROAD NAIL	489847.688	990022.878	6.542
S3	ROAD NAIL	489847.507	990022.878	6.542
S4	HILLT NAIL	489835.184	990118.061	6.075
S20	ROAD NAIL	489838.709	98929.036	6.741

[illegible]

Spindrift Park
Hook Lane
Pagham
West Sussex

Project Number:	Rev:	Surveyed by:	Checked by:	Approved by:
35402	-	JM	AG	NS

inksurveys

www.mksurveys.com www.surveys4him.co.uk
Head Office: Milton Keynes t: 01908 565561 e: mail@mksurveys.co.uk