
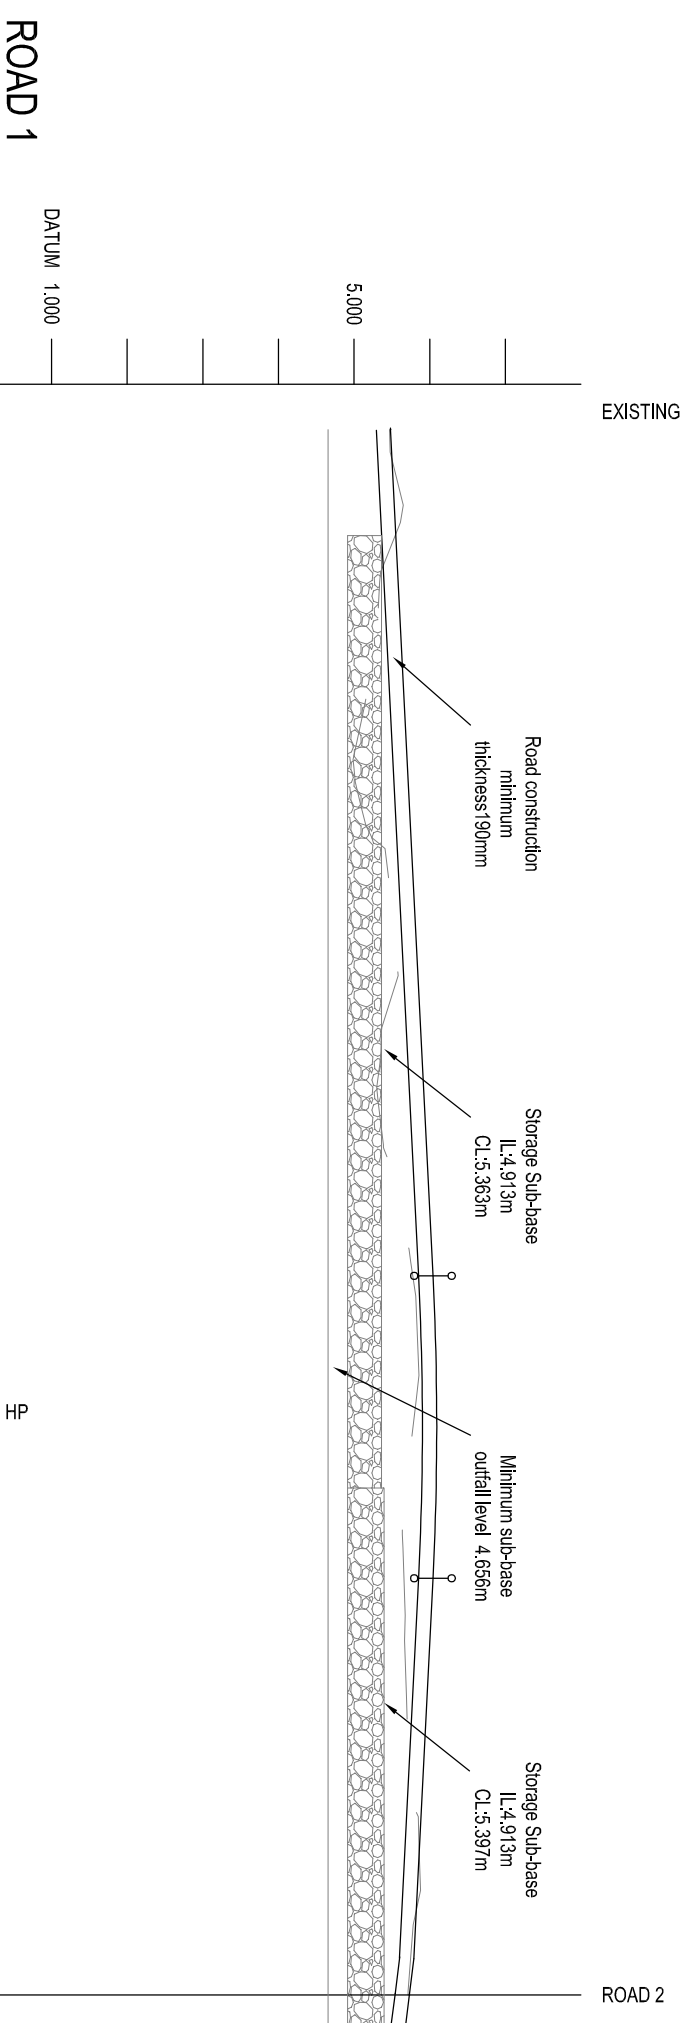
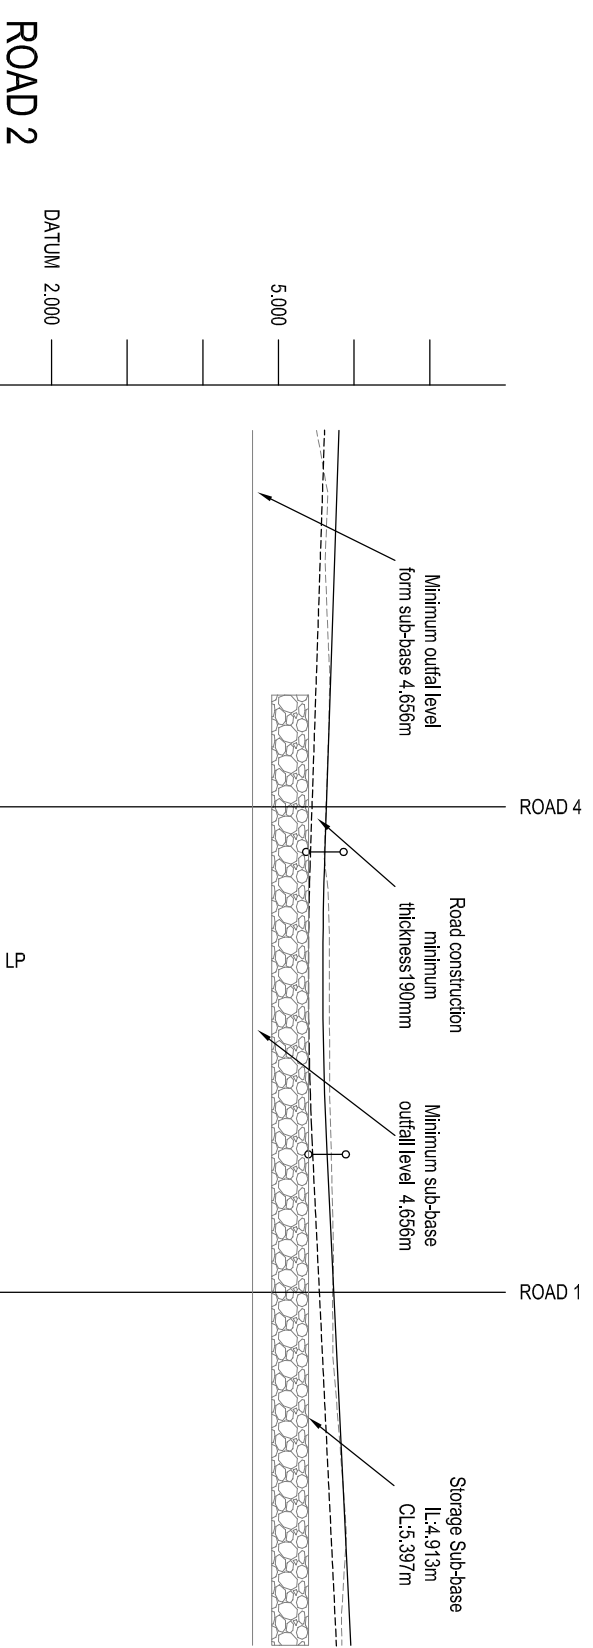
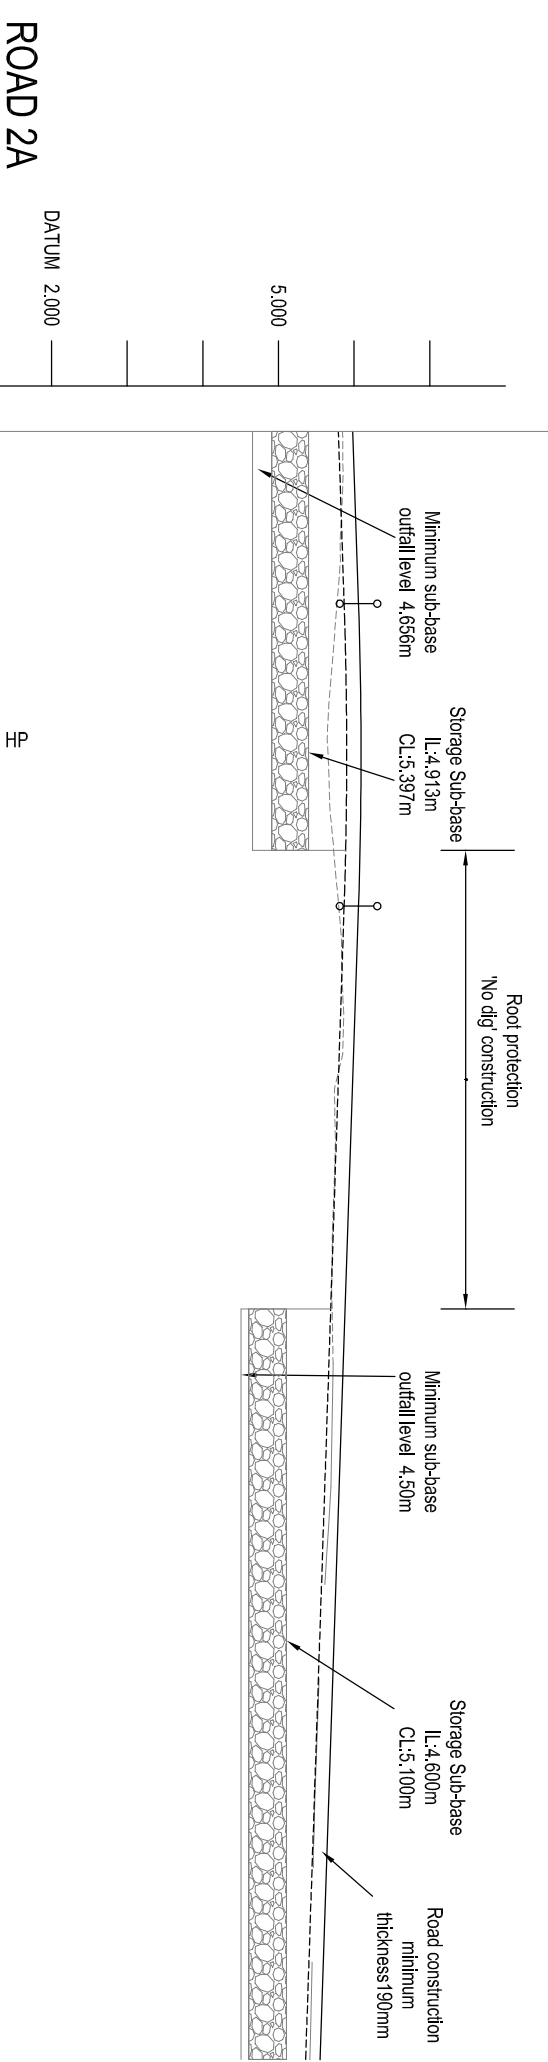
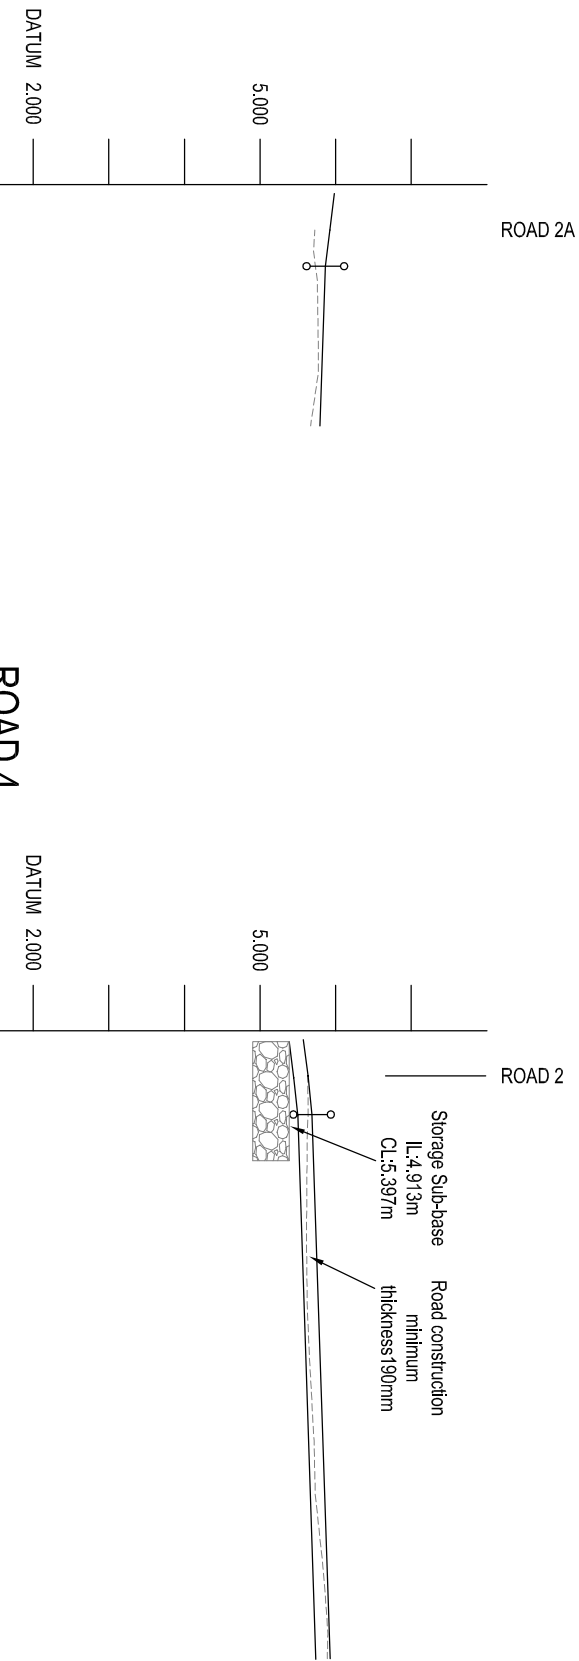


[illegible][illegible][illegible]

CHANGE	0.000	5.723	5.864	5.813	5.754	5.669	5.793
	2.491						
EXISTING GROUND LEVEL	10.000	5.723	5.864	5.813	5.754	5.669	5.793
	12.956						
ALIGNMENT LEVEL		5.723	5.864	5.813	5.754	5.669	5.793
VERTICAL ALIGNMENT	Gr-1.587%	5.723	5.864	5.813	5.754	5.669	5.793
	1.1-1613						
HORIZONTAL ALIGNMENT		5.723	5.864	5.813	5.754	5.669	5.793

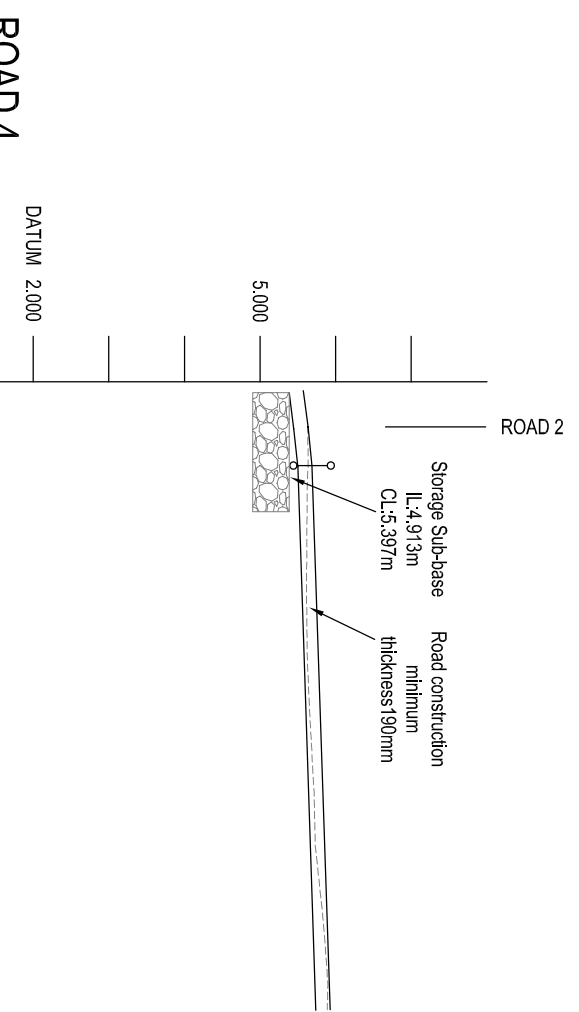

CHANCE		0.000	
	5.629	2.547	
EXISTING GROUND LEVEL			
	5.688	5.615	10.000
ALIGNMENT LEVEL		5.669	20.000
	5.738	5.780	30.000
VERTICAL ALIGNMENT		5.928	38.538
HORIZONTAL ALIGNMENT			