
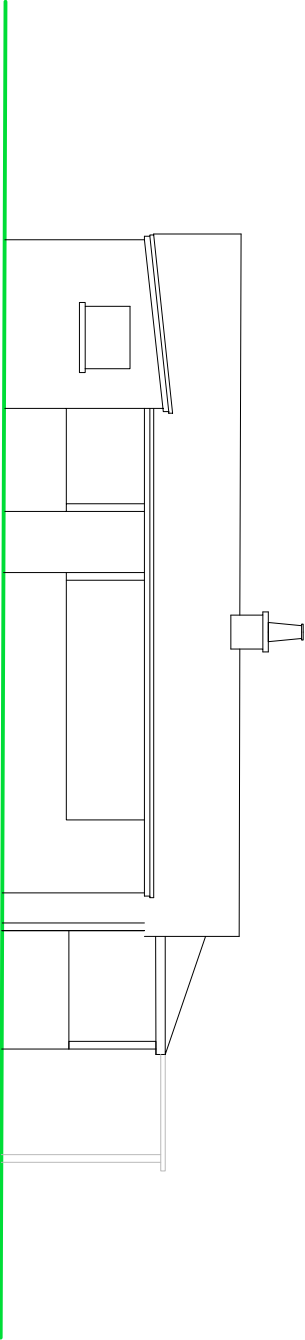



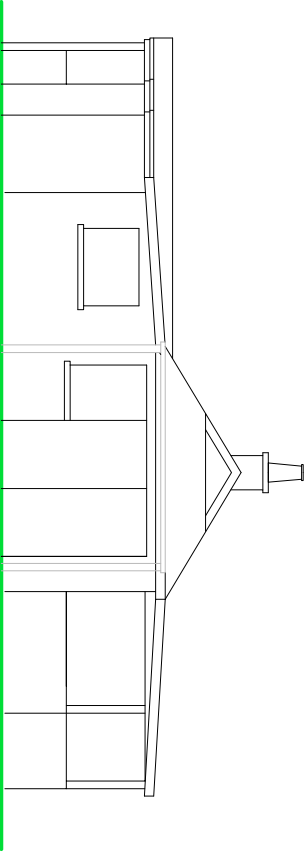


NOTES


ROOF - Felted roof finish to pitched and flat roof sections.

WALLS - Painted pebble dash render.

WINDOWS/DOORS - Mixture of wooden, PVC and aluminium framed single and double glazed units.

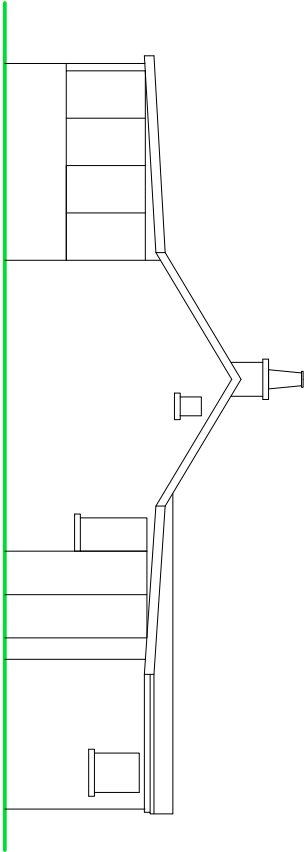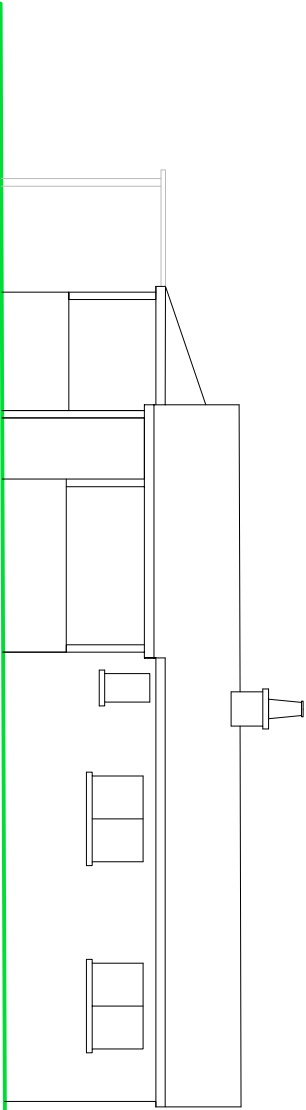

WESTERN ELEVATION

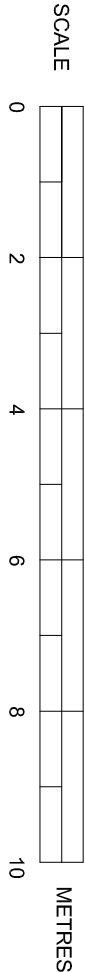

EXISTING ELEVATIONS

SUSSEX BUILDING CONSULTANCY LIMITED

30 LAGOON ROAD, PAGHAM,
BOGNOR REGIS, WEST SUSSEX.

SCALE - 1/100 REV - B DATE - 10/12/2017



LABC
PARTNER

3 NORTHGATE ROAD
PO21 5LZ
BOGNOR REGIS
TEL - (01243) 861379