


TREE SCHEDULE

Number	Girth(m)	Spread(m)	Height(m)	Notes
T.1	1.6			stump
T.2	1.6			stump
T.3	1.3			stump
T.4	1.4			stump
T.5	1.5			stump
T.6	1.1			stump
T.7	0.7	4		
T.8	0.3	4		
T.9	0.5	4		
T.10	Removed.			
T.11	Removed.			
T.12	1.1			
T.13	av. 0.4	5		
T.14	Removed.			
T.15	0.6	3		
T.16	1.4			
T.17	2.0			
T.18	0.6	4		
T.19	0.7	6		
T.20	2.2	10		
T.21	av. 0.9	10		
T.22	0.9	6		
T.23	0.5	8		
T.24	0.5	4		
T.25	0.5	4		
T.26	0.8	6		
T.27	0.5	4		
T.28	1.1	4		
T.29	0.6	3		
T.30	0.7	3		
T.31	0.7	3		
T.32	1.1	6		
T.33	0.4	2		
T.34	1.8	8		
T.35	1.4	8		
T.36	Removed.			
T.37	Removed.			
T.38	Removed.			
T.39	Removed.			
T.40	Removed.			
T.41	Removed.			
T.42	Removed.			
T.43	Removed.			
T.44	Removed.			
T.45	Removed.			
T.46	Removed.			
T.47	Removed.			

Tree spread and height are approximate. If stated, species should be regarded as assumed unless verified by a qualified expert.

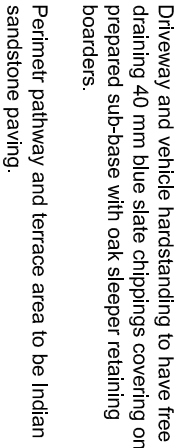

SUSSEX BUILDING CONSULTANCY LIMITED
30 LAGOON ROAD, PAGHAM,
BOGNOR REGIS, WEST SUSSEX.
SCALE - 1/200 REV - C DATE - 22/03/2018

