


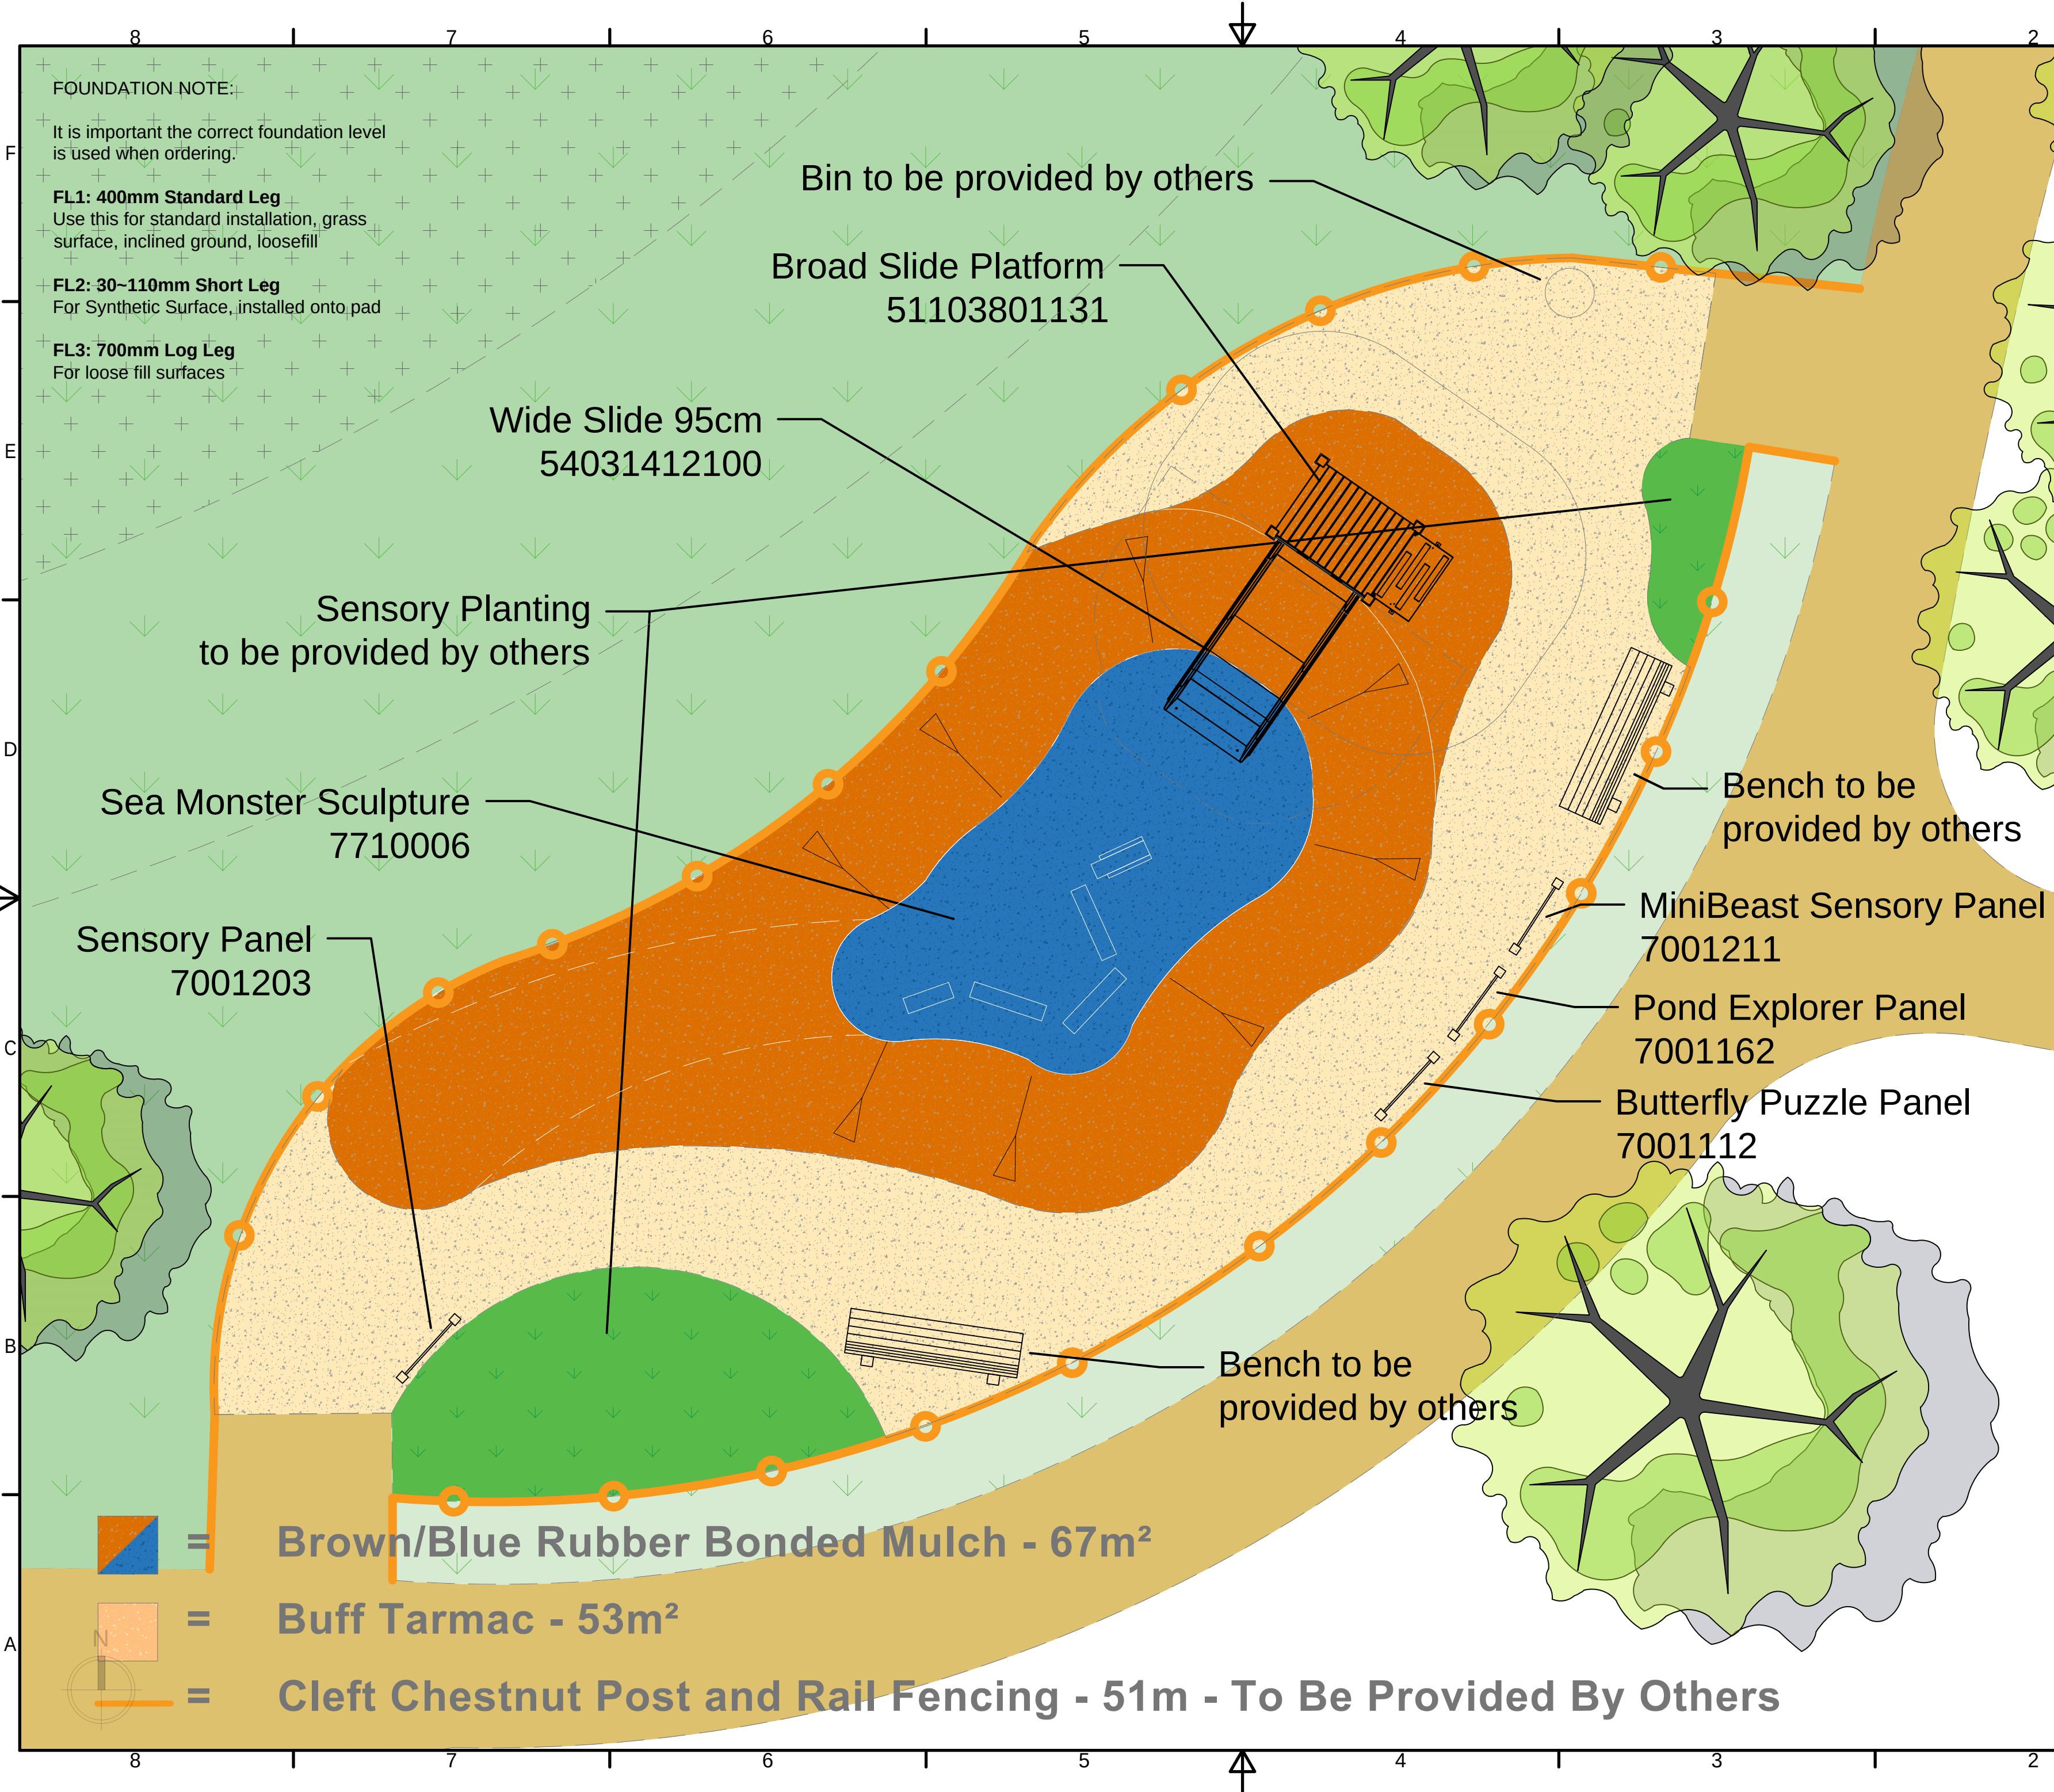

FOUNDATION NOTE:-

It is important the correct foundation level is used when ordering.

FL1: 400mm Standard Leg

Use this for standard installation, grass surface, inclined ground, loosefill

FL2: 30~110mm Short Leg

For Synthetic Surface, installed onto pad

FL3: 700mm Log Leg

For loose fill surfaces

CHECK DRAWING SCALE

- Disclaimer:
1. This is NOT a construction drawing
 2. Images shown are for layout purposes only and may differ from actual product supplied.
 3. All installation measurments should be taken from the supplied installation instructions
 4. Any discrepancy found between information shown and measurments taken from site should be reported to eibe design immediatley
 5. Full area measurments are to be checked before installation can proceed



Date	Drawing Signed Off By:
------	------------------------

THIS DRAWING MUST BE SIGNED OFF BEFORE INSTALLATION CAN PROCEED

REV	Date	Revision Description

eibeplay Ltd,
Forsyth's Home Farm,
A3 Bypass Road,
Hurtmore, Surrey,
GU8 6AD

Tel: 01483 813 834
Email: eibe@eibe.co.uk

Designer	TT	Date	09/03/2026	Drawing Scale	A2 1:50
----------	----	------	------------	---------------	------------

Customer Bargate Homes

Project Pagham LAP

Quote No.	Customer No.	Revision	Site Postcode
60133950	70010150	F	PO21 3PY