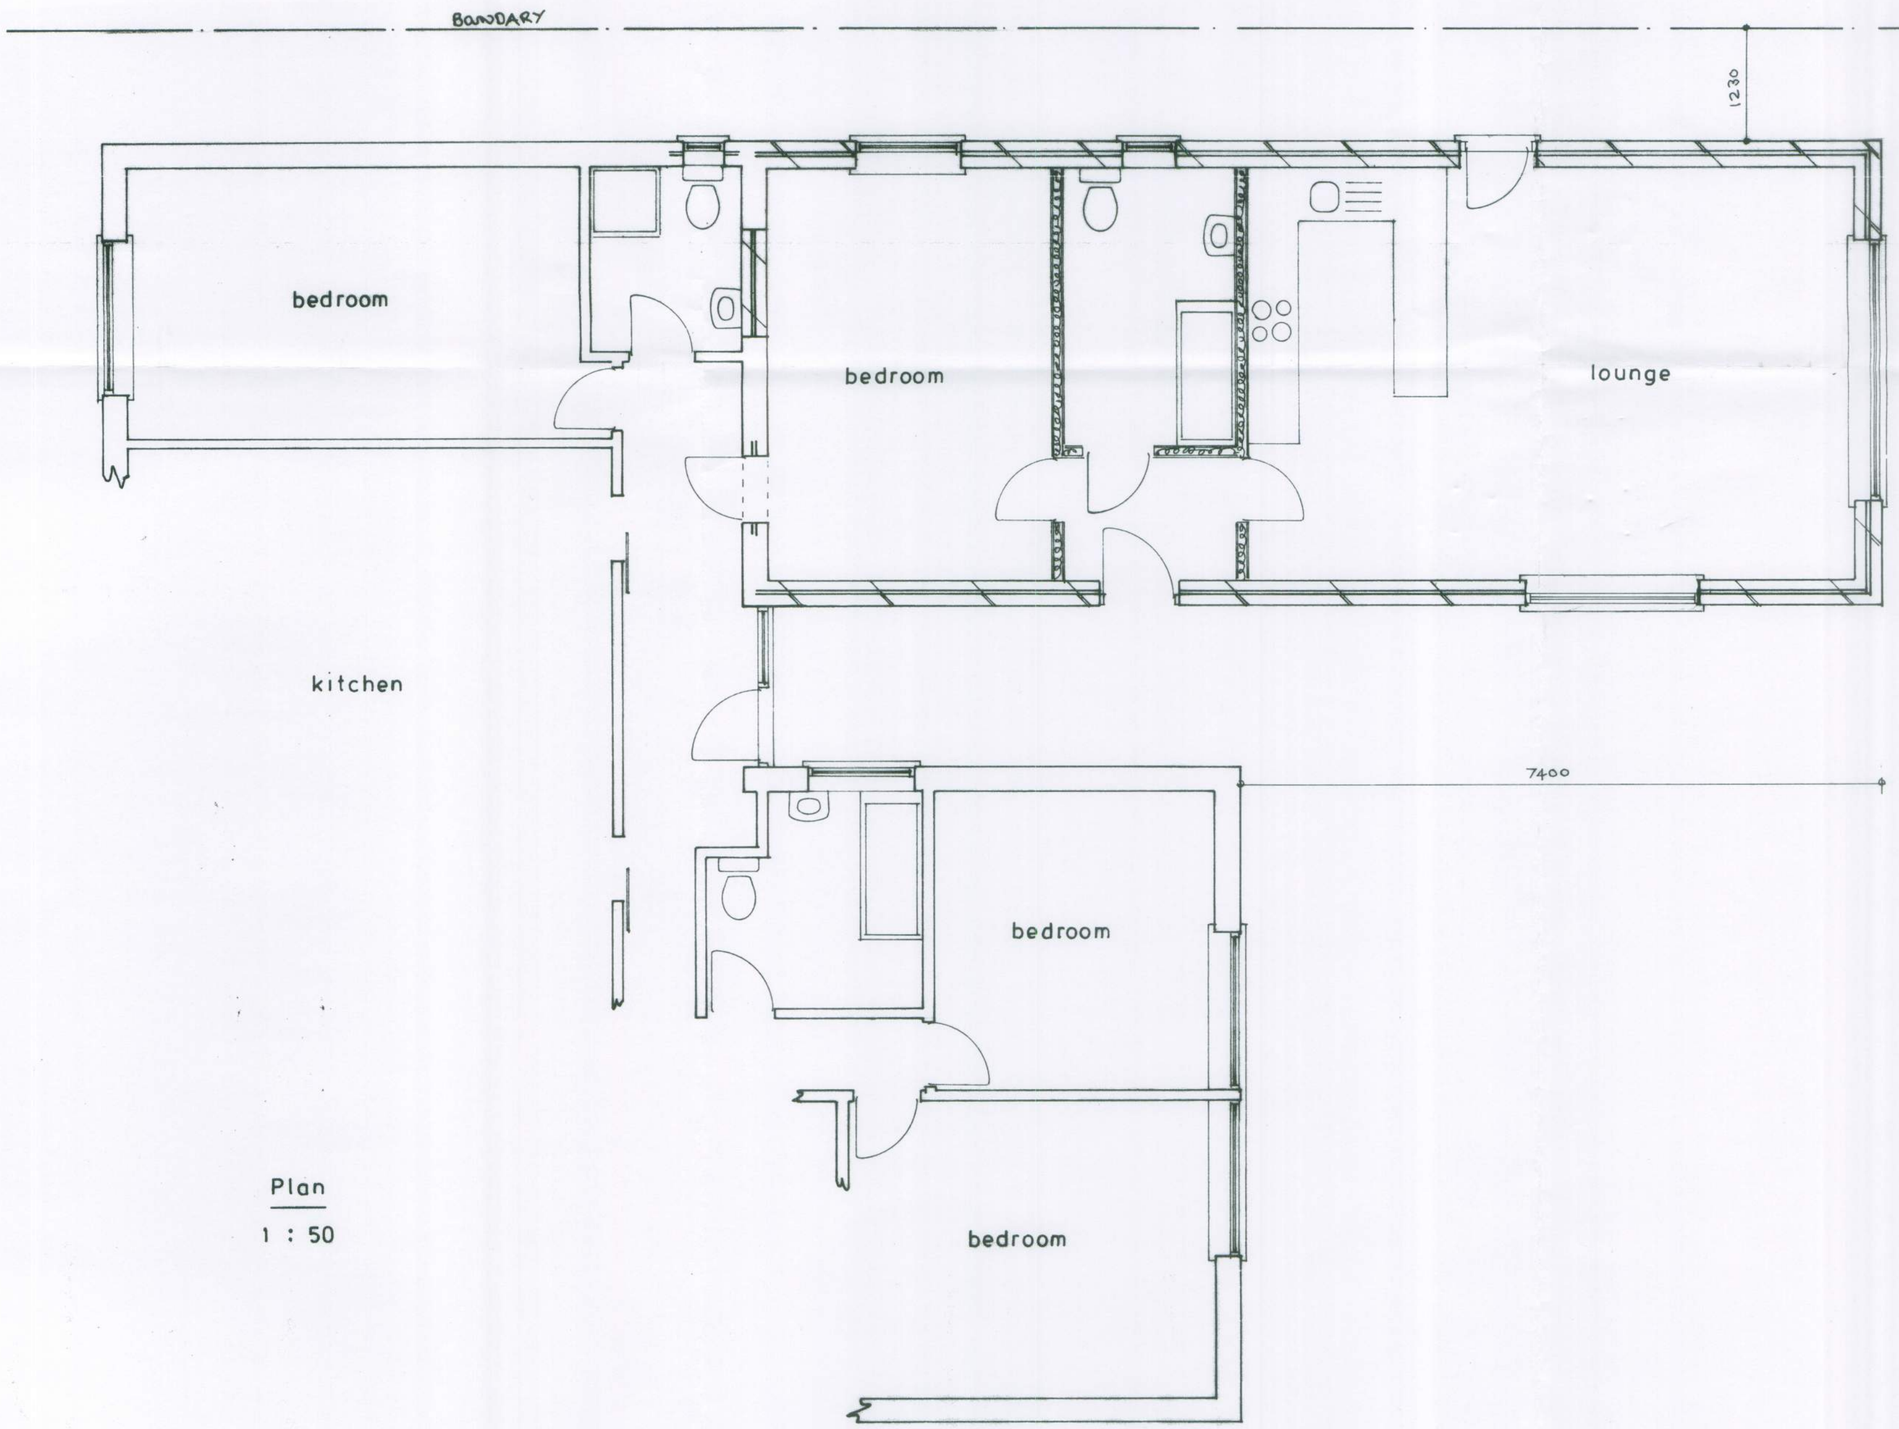

Plan

1 : 50

sheet 1 of 3

Proposed

PROPOSED SINGLE STOREY EXTENSION AT 10, MANOR PARK, PAGHAM FOR MR & MR. N. SHACKLETON.

Bryan Butcher
Rainbow Cottage
Nyetimber Lane
Bognor Regis PO21 3JX
01243 266871
07973 233442
bryan.butcher@btinternet.com
www.bryanbutcher.com

ARUN DISTRICT COUNCIL P/38/14/HH