


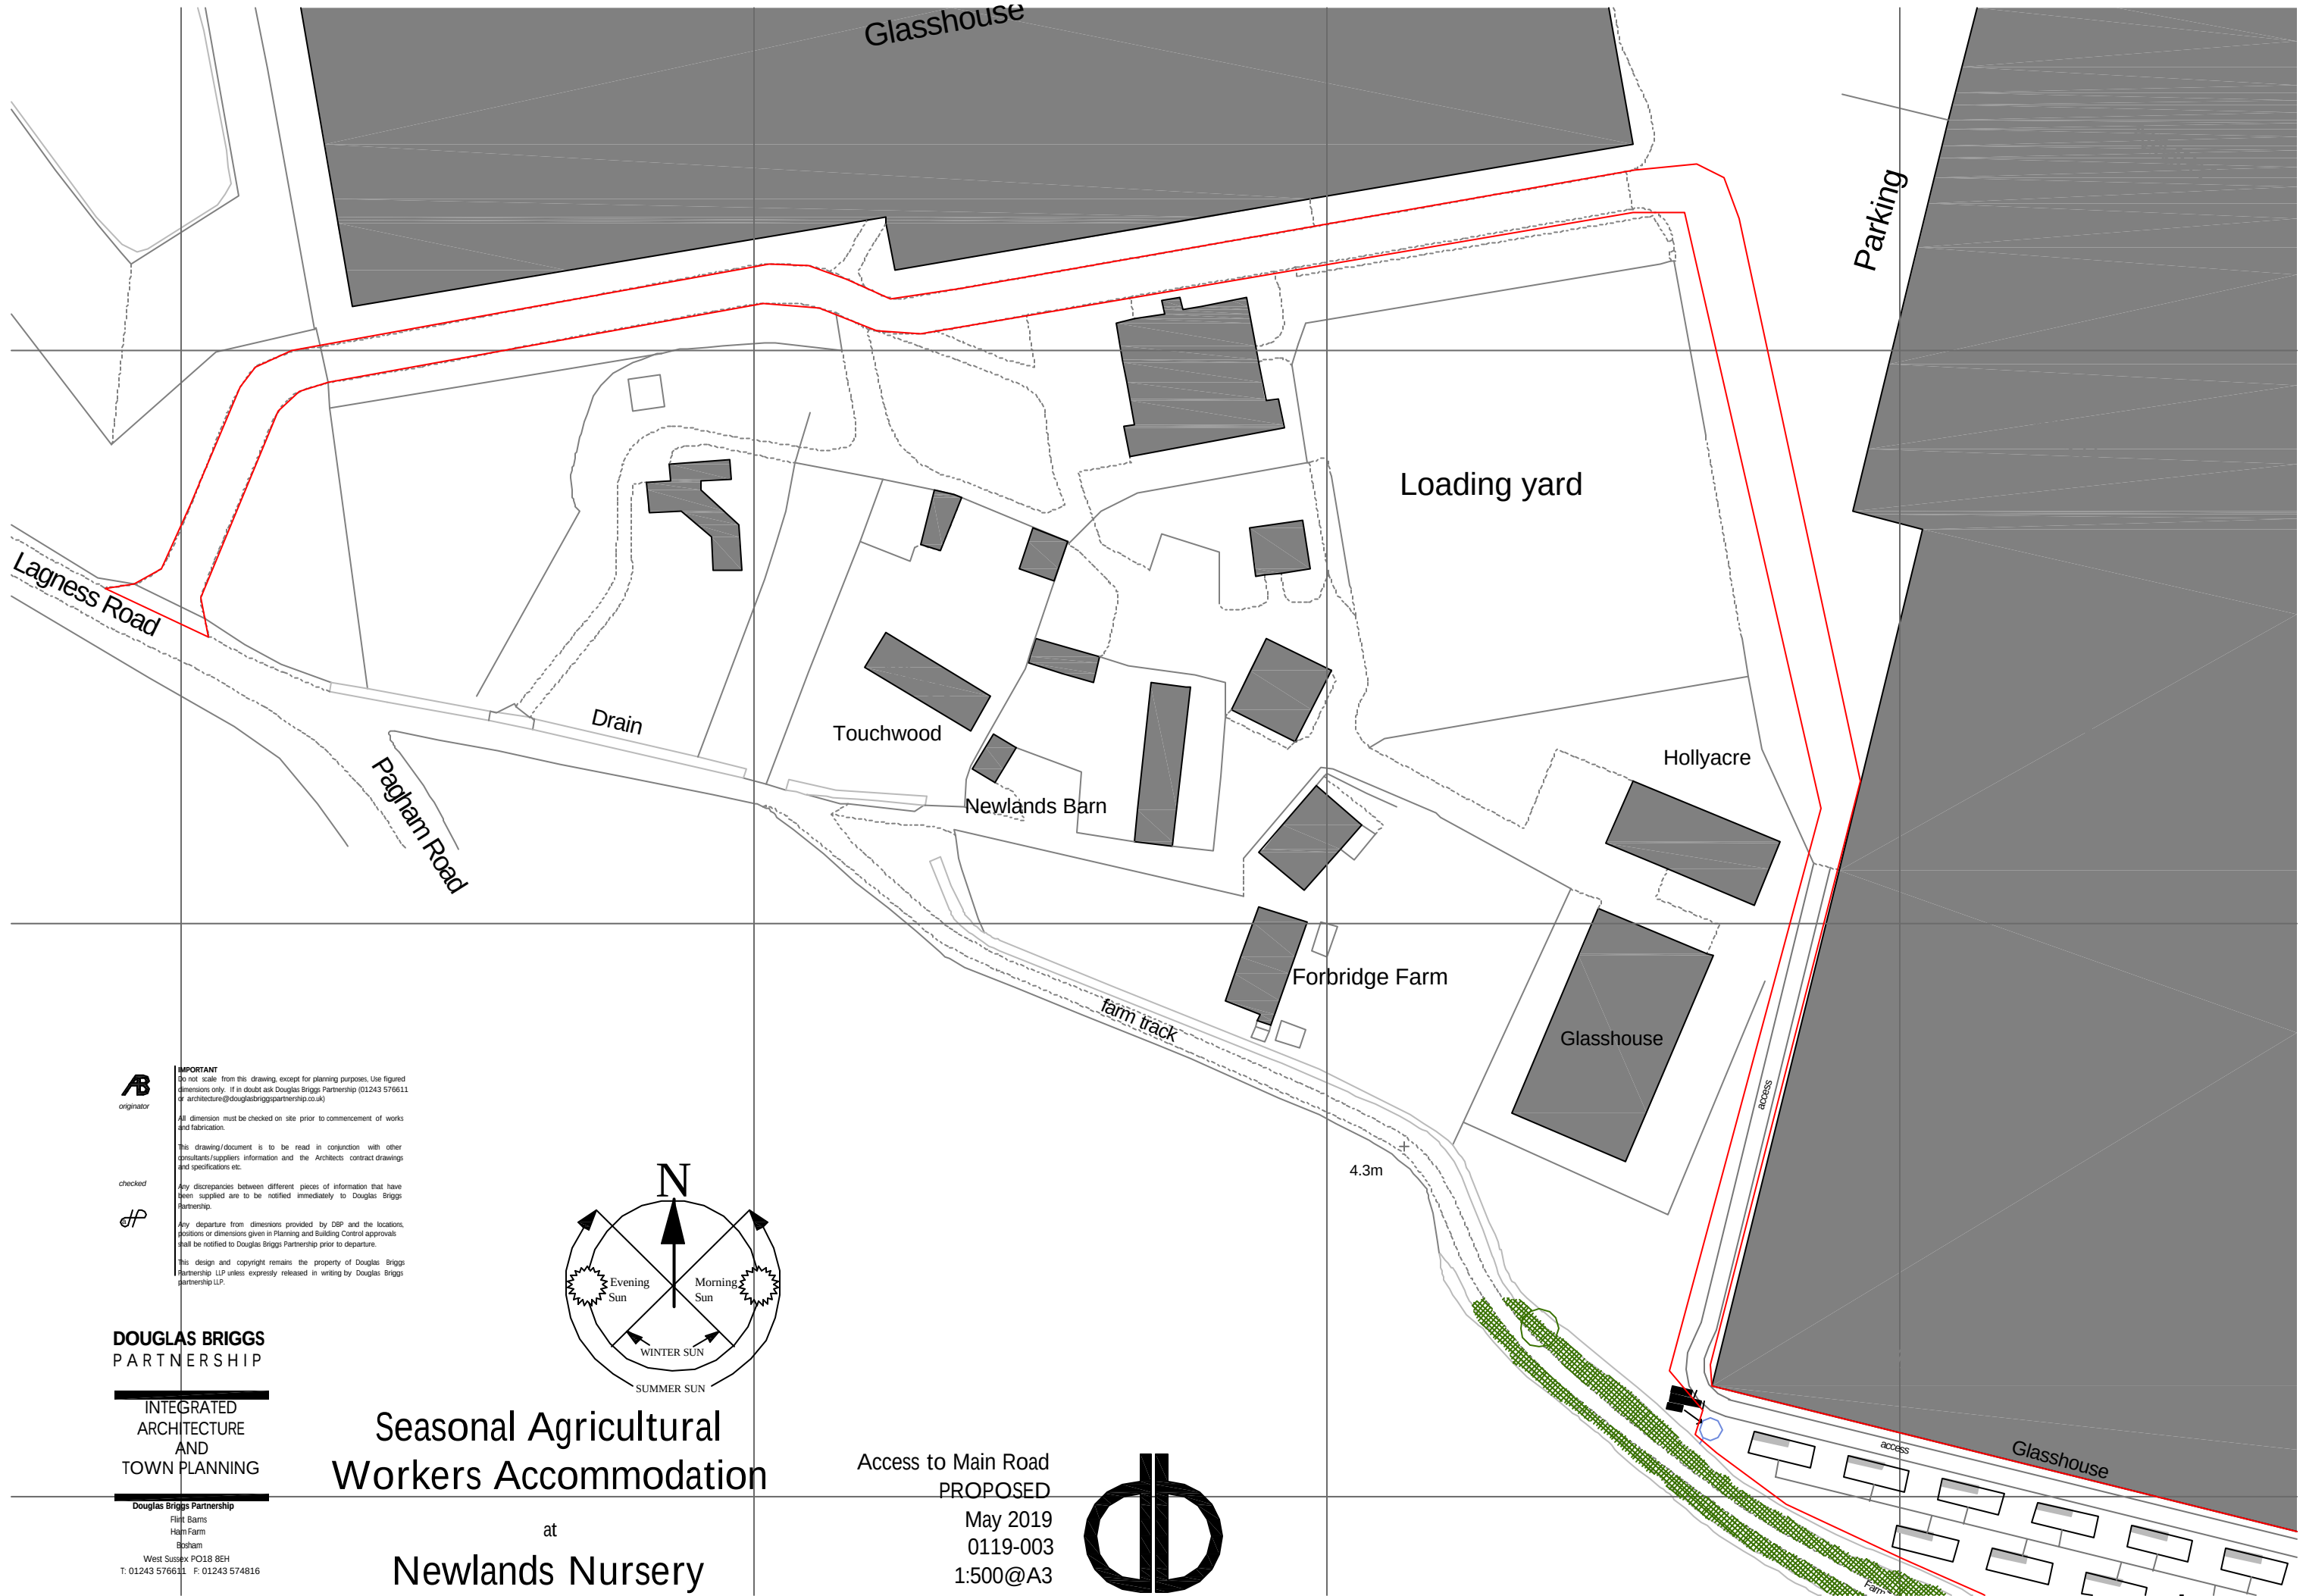

AB
originator


checked
JP

DOUGLAS BRIGGS
PARTNERSHIP

INTEGRATED
ARCHITECTURE
AND
TOWN PLANNING

Douglas Briggs Partnership
Flint Barns
Helm Farm
Bosham
West Sussex PO18 8EH
T: 01243 576611 F: 01243 574816

IMPORTANT
Do not scale from this drawing except for planning purposes. Use figured dimensions only. If in doubt ask Douglas Briggs Partnership (01243 576611 or architecture@douglasbriggspartnership.co.uk)
All dimensions must be checked on site prior to commencement of works and fabrication.
This drawing/document is to be read in conjunction with other consultants/suppliers information and the Architects contract drawings and specifications etc.
Any discrepancies between different pieces of information that have been supplied are to be notified immediately to Douglas Briggs Partnership.
Any departure from dimensions provided by DBP and the locations, positions or dimensions given in Planning and Building Control approvals shall be notified to Douglas Briggs Partnership prior to departure.
This design and copyright remains the property of Douglas Briggs Partnership LLP unless expressly released in writing by Douglas Briggs Partnership LLP.

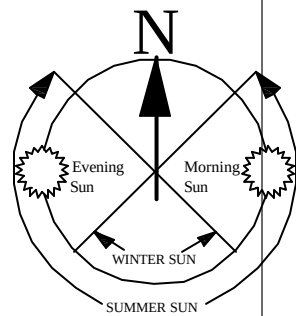

Seasonal Agricultural Workers Accommodation

at
Newlands Nursery

Access to Main Road
PROPOSED
May 2019
0119-003
1:500@A3

