



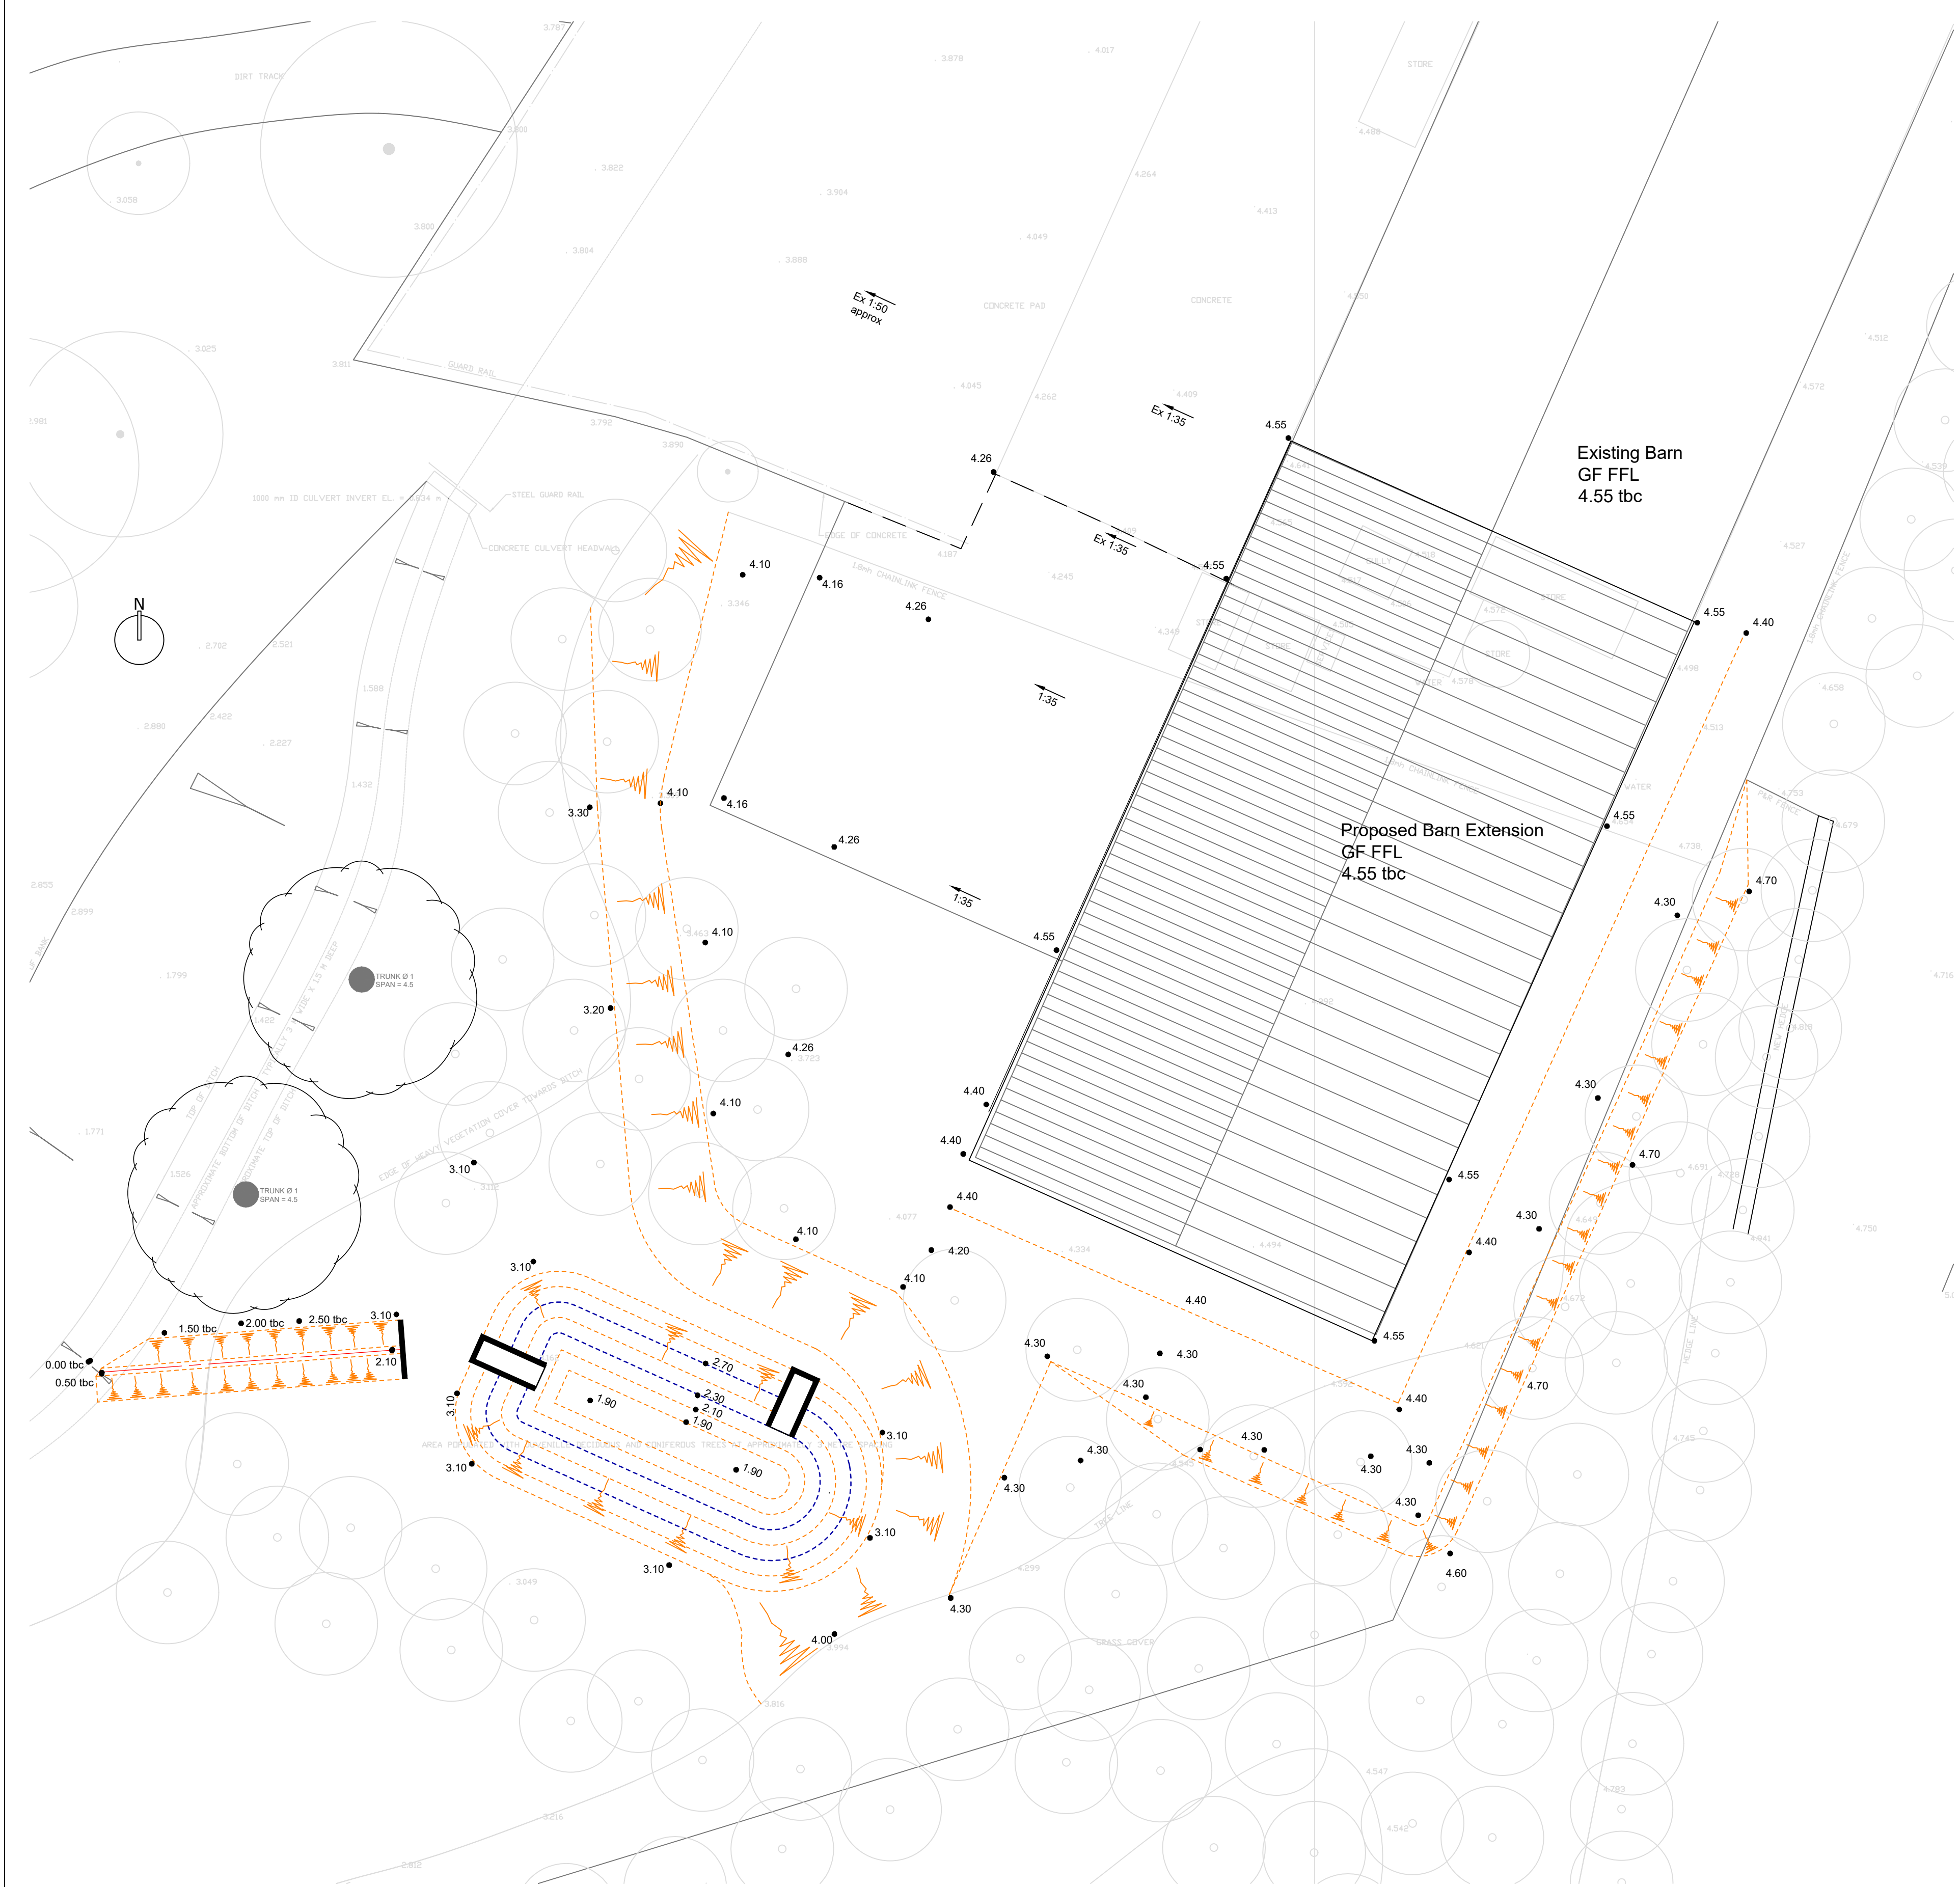

- Legend**
- Direction of Fall
 - Proposed Level
 - Proposed Level with Drainage Point
 - Proposed Retaining Wall
 - Proposed FFL
 - Earthworks/Regrading

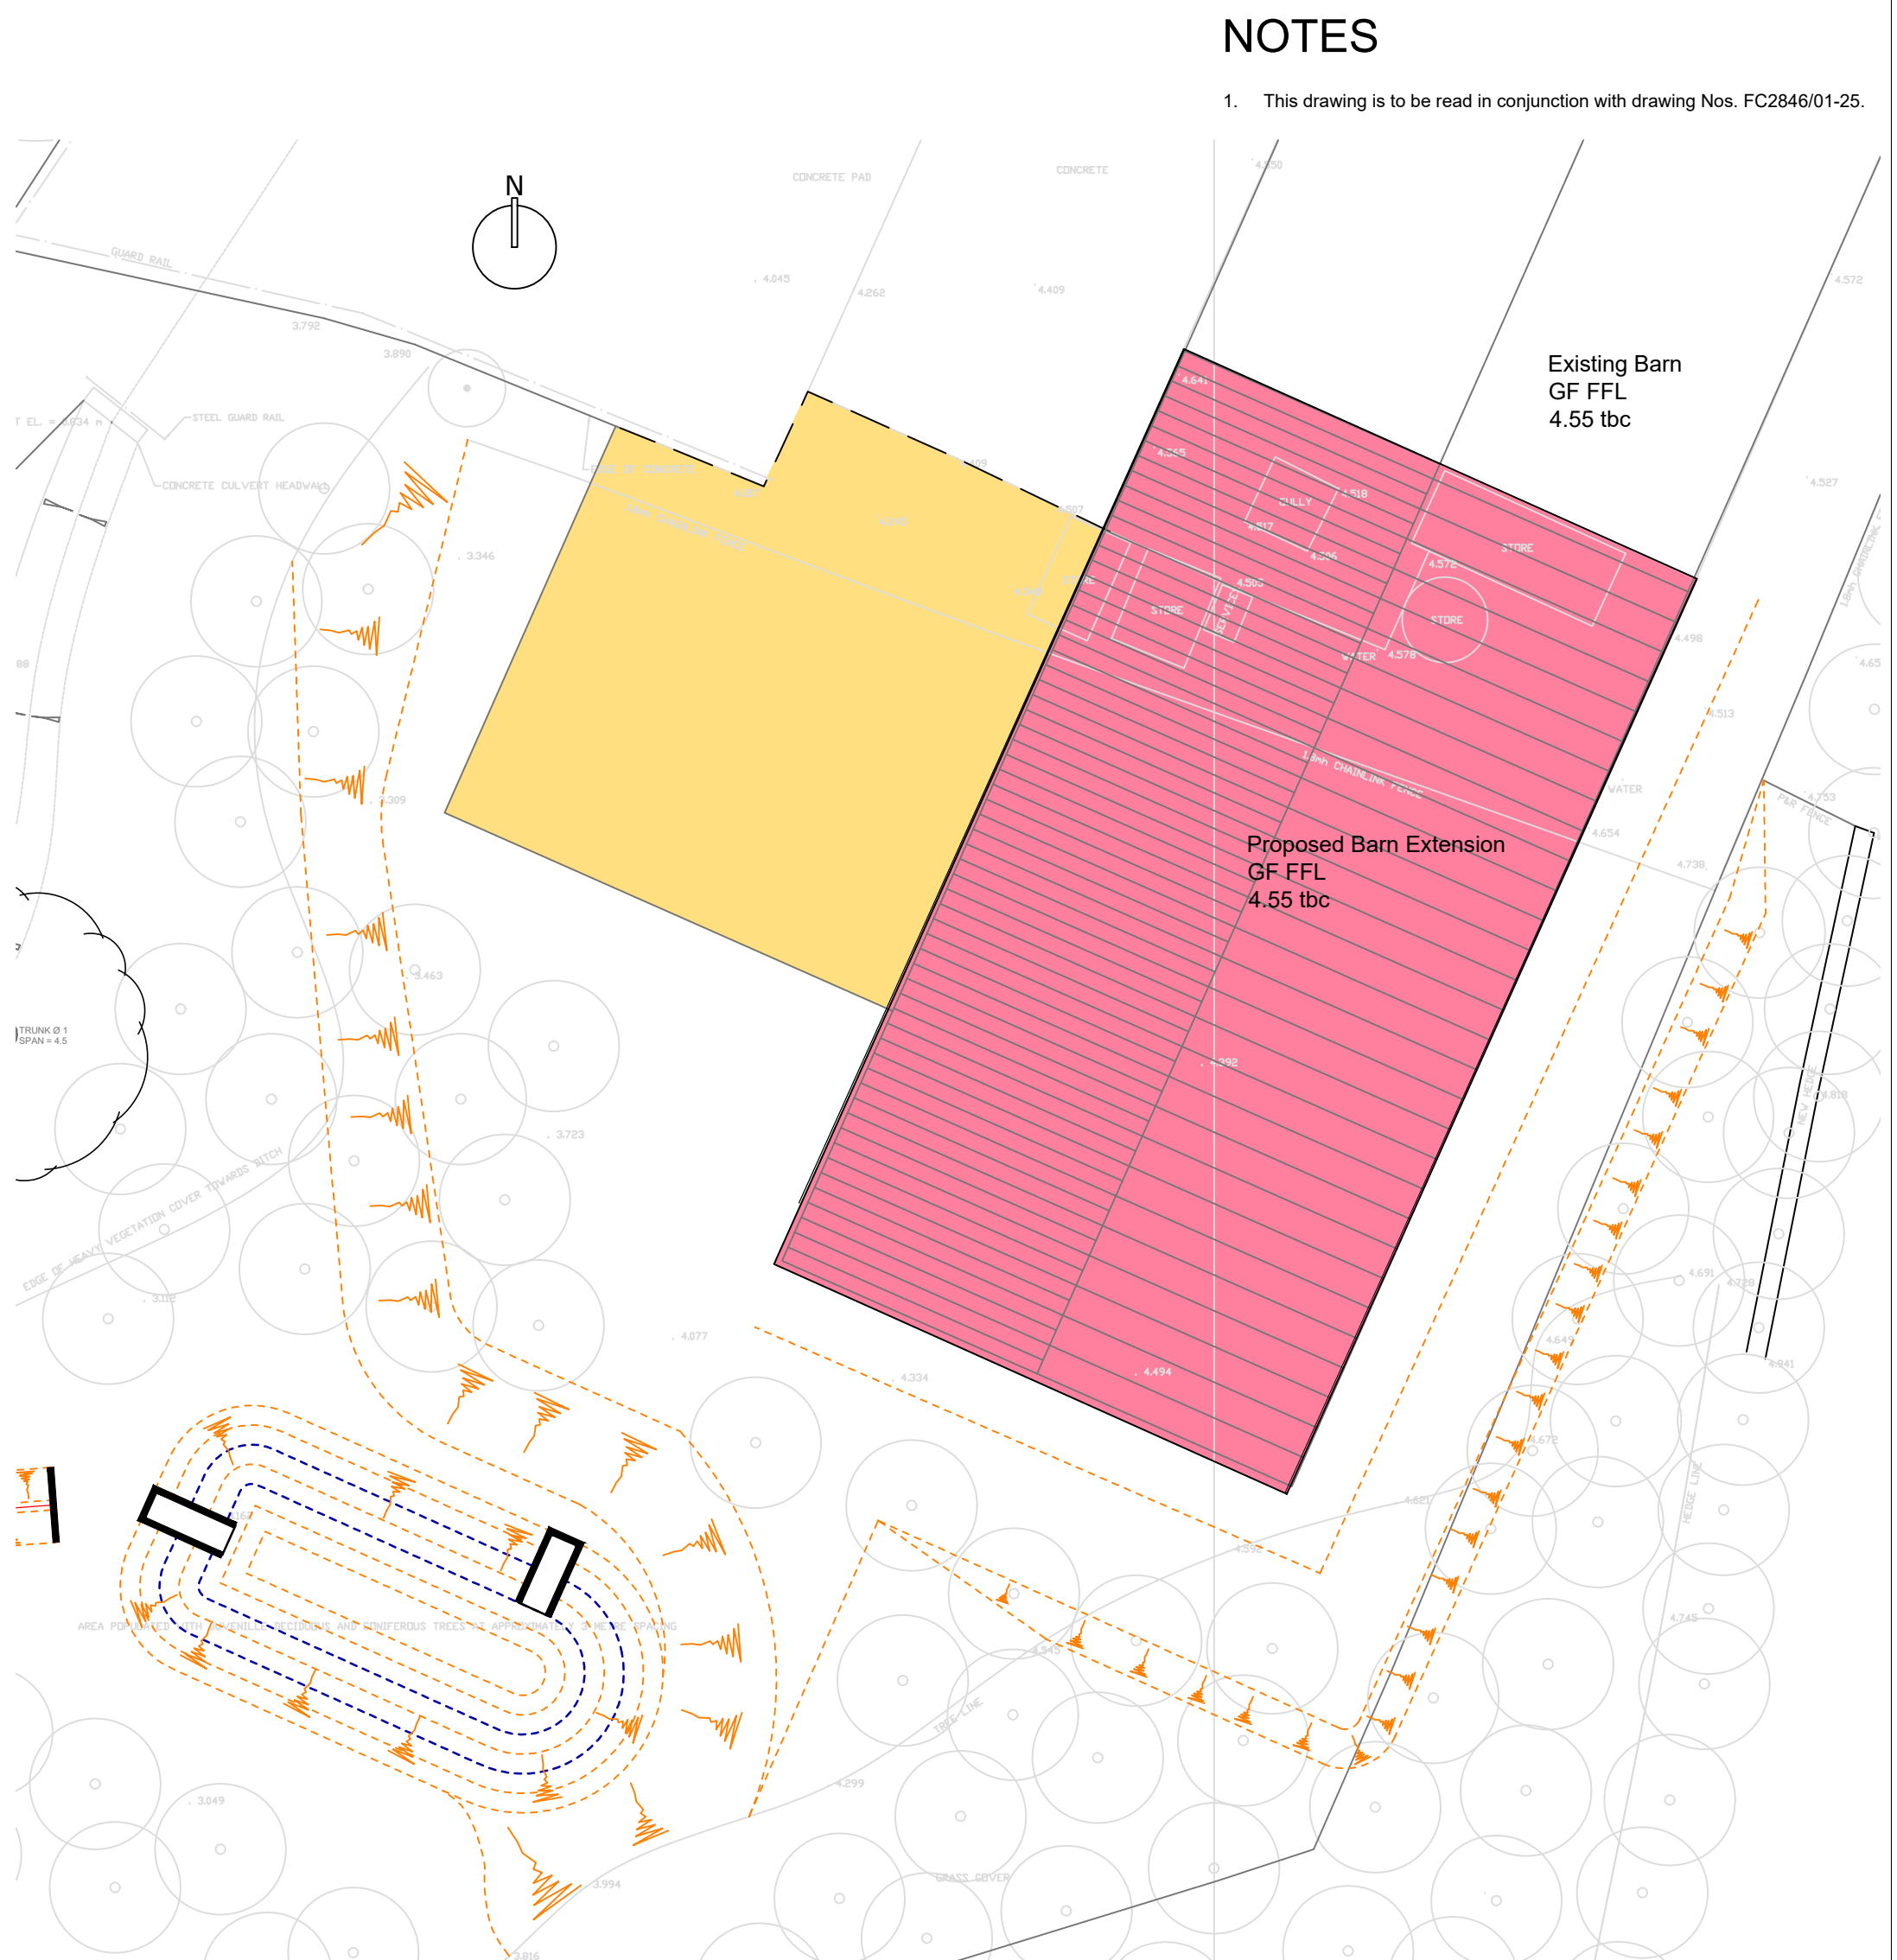

- Legend**
- HB2 PCC Half Battered Kerb to match existing heights
 - BN PCC Bullnosed Kerb with 50mm upstand
 - DK Dropped Kerb (PCC Bullnosed Kerb/Block Key Kerb) with 0-6mm upstand for pedestrian areas and 25mm for vehicular crossings. Dropper kerbs to be laid either side
 - EF PCC Edging
 - KK PCC Block Key Kerb (50 denotes upstand)

Private Construction

- NEW YARD
Construction tbc by Client/Arch
- BARN EXTENSION
Construction tbc by Client/Arch

NOTES

- This drawing is to be read in conjunction with drawing Nos. FC2846/01-25.

Construction Finishes (1:200)

B	Issued For BUDGET/APPROVAL ONLY	09/03/21
A	Issued For BUDGET/APPROVAL ONLY	16/11/20
	Issued For BUDGET/APPROVAL ONLY	14/01/20
REV	DESCRIPTION	DATE

abmh
ABMH Civils Ltd
1 The Grove, Felpham, Bognor Regis, West Sussex PO22 7EY
Mark Mob: 07761 950000
Email: mark@abmh.co.uk / Web: www.abmh.co.uk

PROJECT	BARN EXTENSION BARFOOTS - LITTLE SEFTER PAGHAM RD, BOGNOR REGIS WEST SUSSEX, PO20 1LN				
DRAWING	DRAFT PROPOSED EXTERNAL LEVELS & CONSTRUCTION FINISHES				
SCALE	PTN No	FC2846/03	REV	B	
Varies	DATE	JAN 20	INITIAL	MH	CHKD

This drawing is produced using AutoCAD. Only written dimensions are to be respected.
© ABMH Civils Ltd. Title to this drawing remains with ABMH Civils Ltd.
Removal of this title block also removes all warranties and infringes copyright.